


DESIGN REVIEW PERMIT (SB330)

MONTEREY-BUTTERFIELD

MORGAN HILL, DISTRICT A, SANTA CLARA COUNTY, CALIFORNIA

CONTACT INFORMATION

APPLICANT:	DENOVA HOMES, INC 1500 WILLOW PASS COURT CONCORD, CA 94520 ATTN: KERRI WATT (925) 605-9304 KWATT@DENOVAHOMES.COM	ARCHITECT:	STRAUSS DESIGN GROUP 3361 WALNUT BLVD, SUITE 120 BRENTWOOD, CA 94513 ATTN: JEFF POTTS (925) 634-7000 JPOTTS@SDGARCHITECTSINC.COM	CIVIL ENGINEER: AND PLANNER	RUGGERI-JENSEN-AZAR 8055 CAMINO ARROYO GILROY, CA 95020 (408) 848-0300 ENGINEER: WILL LINK (WLINK@RJA-GPS.COM) PLANNER: ROSS DOYLE (RDOYLE@RJA-GPS.COM)	LANDSCAPE: ARCHITECT	VANDERTOOLEN ASSOCIATES 700 YGNACIO VALLEY ROAD, SUITE 100 WALNUT CREEK, CA 94596 (925) 274-1305 CONTACT: ALICIA CHANDLER (ALICIA@VANDERTOOLEN.COM)	JOINT TRENCH: CONSULTANT	GIACALONE DESIGN SERVICES, INC 8080 SANTA TERESA BLVD, SUITE 240 GILROY, CA 95020 (925) 200-2394 CONTACT: ANDREW CUMMINS (ANDREW@DRYUTILITYDESIGN.COM)
------------	---	------------	---	--------------------------------	--	-------------------------	--	-----------------------------	---

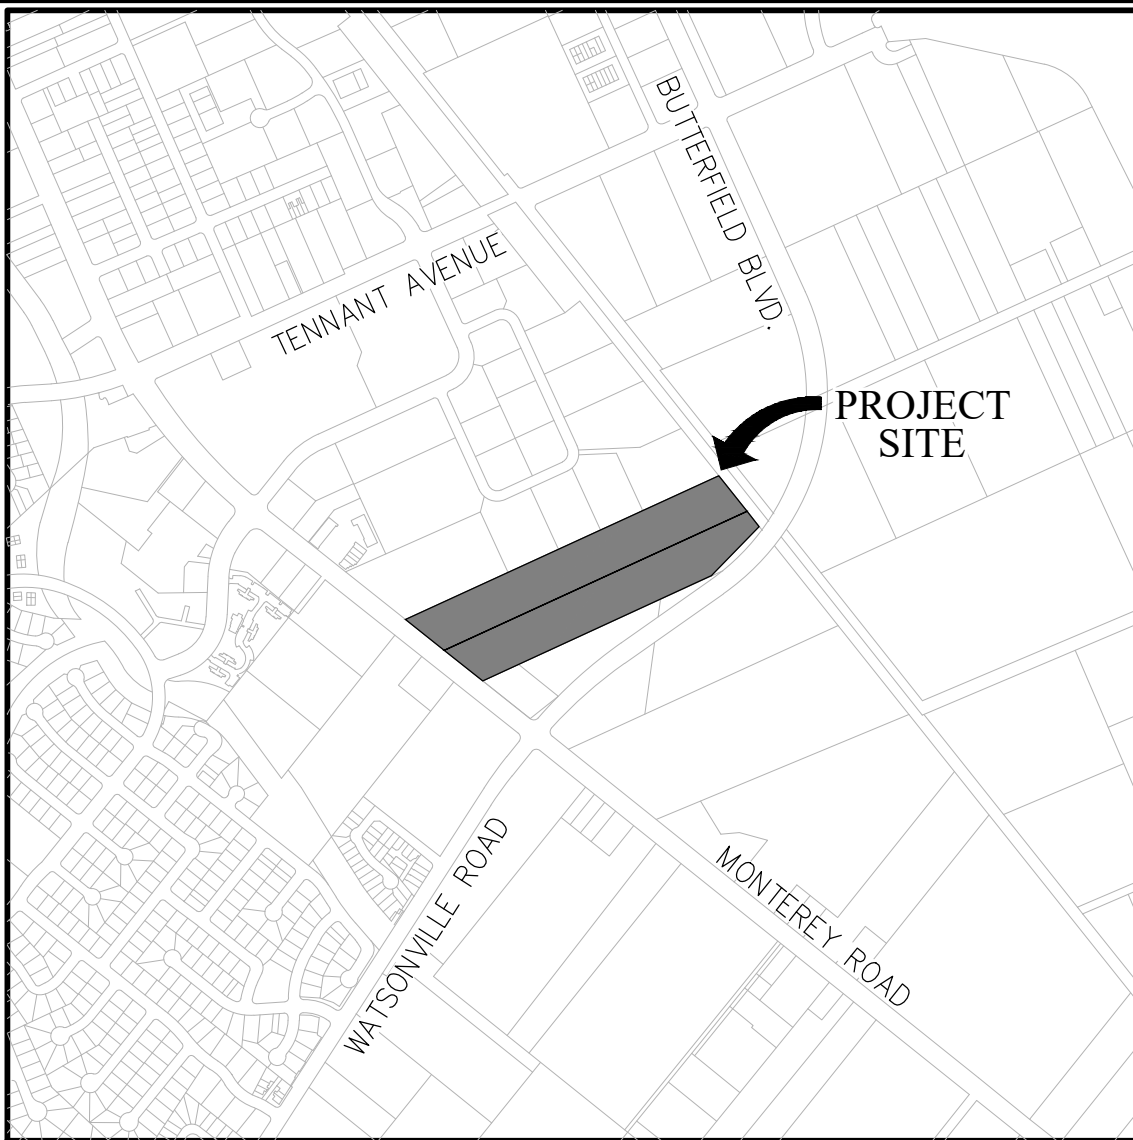

VICINITY MAP

GENERAL INFORMATION

- PROJECT LIES WITHIN FLOOD ZONE D: AREAS OF UNDETERMINED FLOOD HAZARD.
- ALL EXISTING BUILDINGS ON SITE TO BE REMOVED.
- SEE COMPANION TENTATIVE MAP FOR ADDITIONAL INFORMATION.
- THE PROPOSED SUBDIVISION HAS "BUILDER'S REMEDY" VESTING PER THE SB 330 PRELIMINARY APPLICATION SUBMITTED TO THE CITY OF MORGAN HILL ON JULY 13, 2023.

SITE INFORMATION

ADDRESS/APN	MILANINIA-NO PHYSICAL ADDRESS APN 817-06-006
EXISTING USE	MOWED ANNUAL GRASSES; NO STRUCTURES
ADDRESS/APN	TSUI/JOE-15570 MONTEREY ROAD 817-06-060
EXISTING USE	THREE SINGLE FAMILY RESIDENCES, OUTBUILDINGS, FALLOW OPEN SPACE
AREA	+18.5 ACRES / +805,860 SQFT (COMBINED)
DESIGNATION	N/A
ZONING	N/A

PROJECT INFORMATION

THIS IS A 319-HOME RESIDENTIAL PROJECT CONSISTING OF:

- 79 SINGLE FAMILY MOTOR-COURT HOMES
- 120 TOWN HOME STYLE CONDOMINIUMS
- 120 FLAT STYLE CONDOMINIUMS

GROSS SITE AREA	18.5 AC
GROSS DENSITY	319 HOMES / 18.5 AC = 17.2 DU/AC

PRIVATE OPEN SPACE INCLUDES PRIVATE YARDS FOR THE COURT HOMES, AND BALCONIES/DECKS FOR THE CONDOMINIUMS. COMMON OPEN SPACE INCLUDES ACTIVE AND PASSIVE RECREATION WITHIN THE PRIVATE PARKS AND ORNAMENTAL LANDSCAPING ADJACENT TO ROADS AND IN BETWEEN BUILDINGS.


PARKING IS PROVIDED WITHIN PRIVATE GARAGES AND COMMON PARKING BAYS, AS FOLLOWS:



• GARAGE SPACES/HOME (COVERED)	638
• BAY PARKING (OPEN)	25
• PARALLEL PARKING (OPEN)	65*
• SINGLE STALLS IN COURTS (OPEN)	21
• APRON STALLS IN COURTS (OPEN)	40
	789 (2.5 SPACES/HOME)

*SUBJECT TO CHANGE, CONTINGENT ON TRANSFORMERS LOCATIONS

TABLE OF CONTENTS

C-1	COVER SHEET
C-2	EXISTING CONDITIONS
C-3	TREE SURVEY EXHIBIT
C-4	SETBACKS AND MASSING EXHIBIT
C-5	PRELIMINARY SITE PLAN-WEST
C-6	PRELIMINARY SITE PLAN-EAST
C-7	FIRE PROTECTION EXHIBIT
C-8	PHASING PLAN
C-9	OBJECTIVE STANDARDS COMPLIANCE EXHIBIT
C-10	CONDITION OF TITLE
C-11	PRELIMINARY GRADING PLAN - WEST
C-12	PRELIMINARY GRADING PLAN - EAST
C-13	PRELIMINARY STORMWATER CONTROL PLAN
C-14	PRELIMINARY STORMWATER CONTROL DETAILS

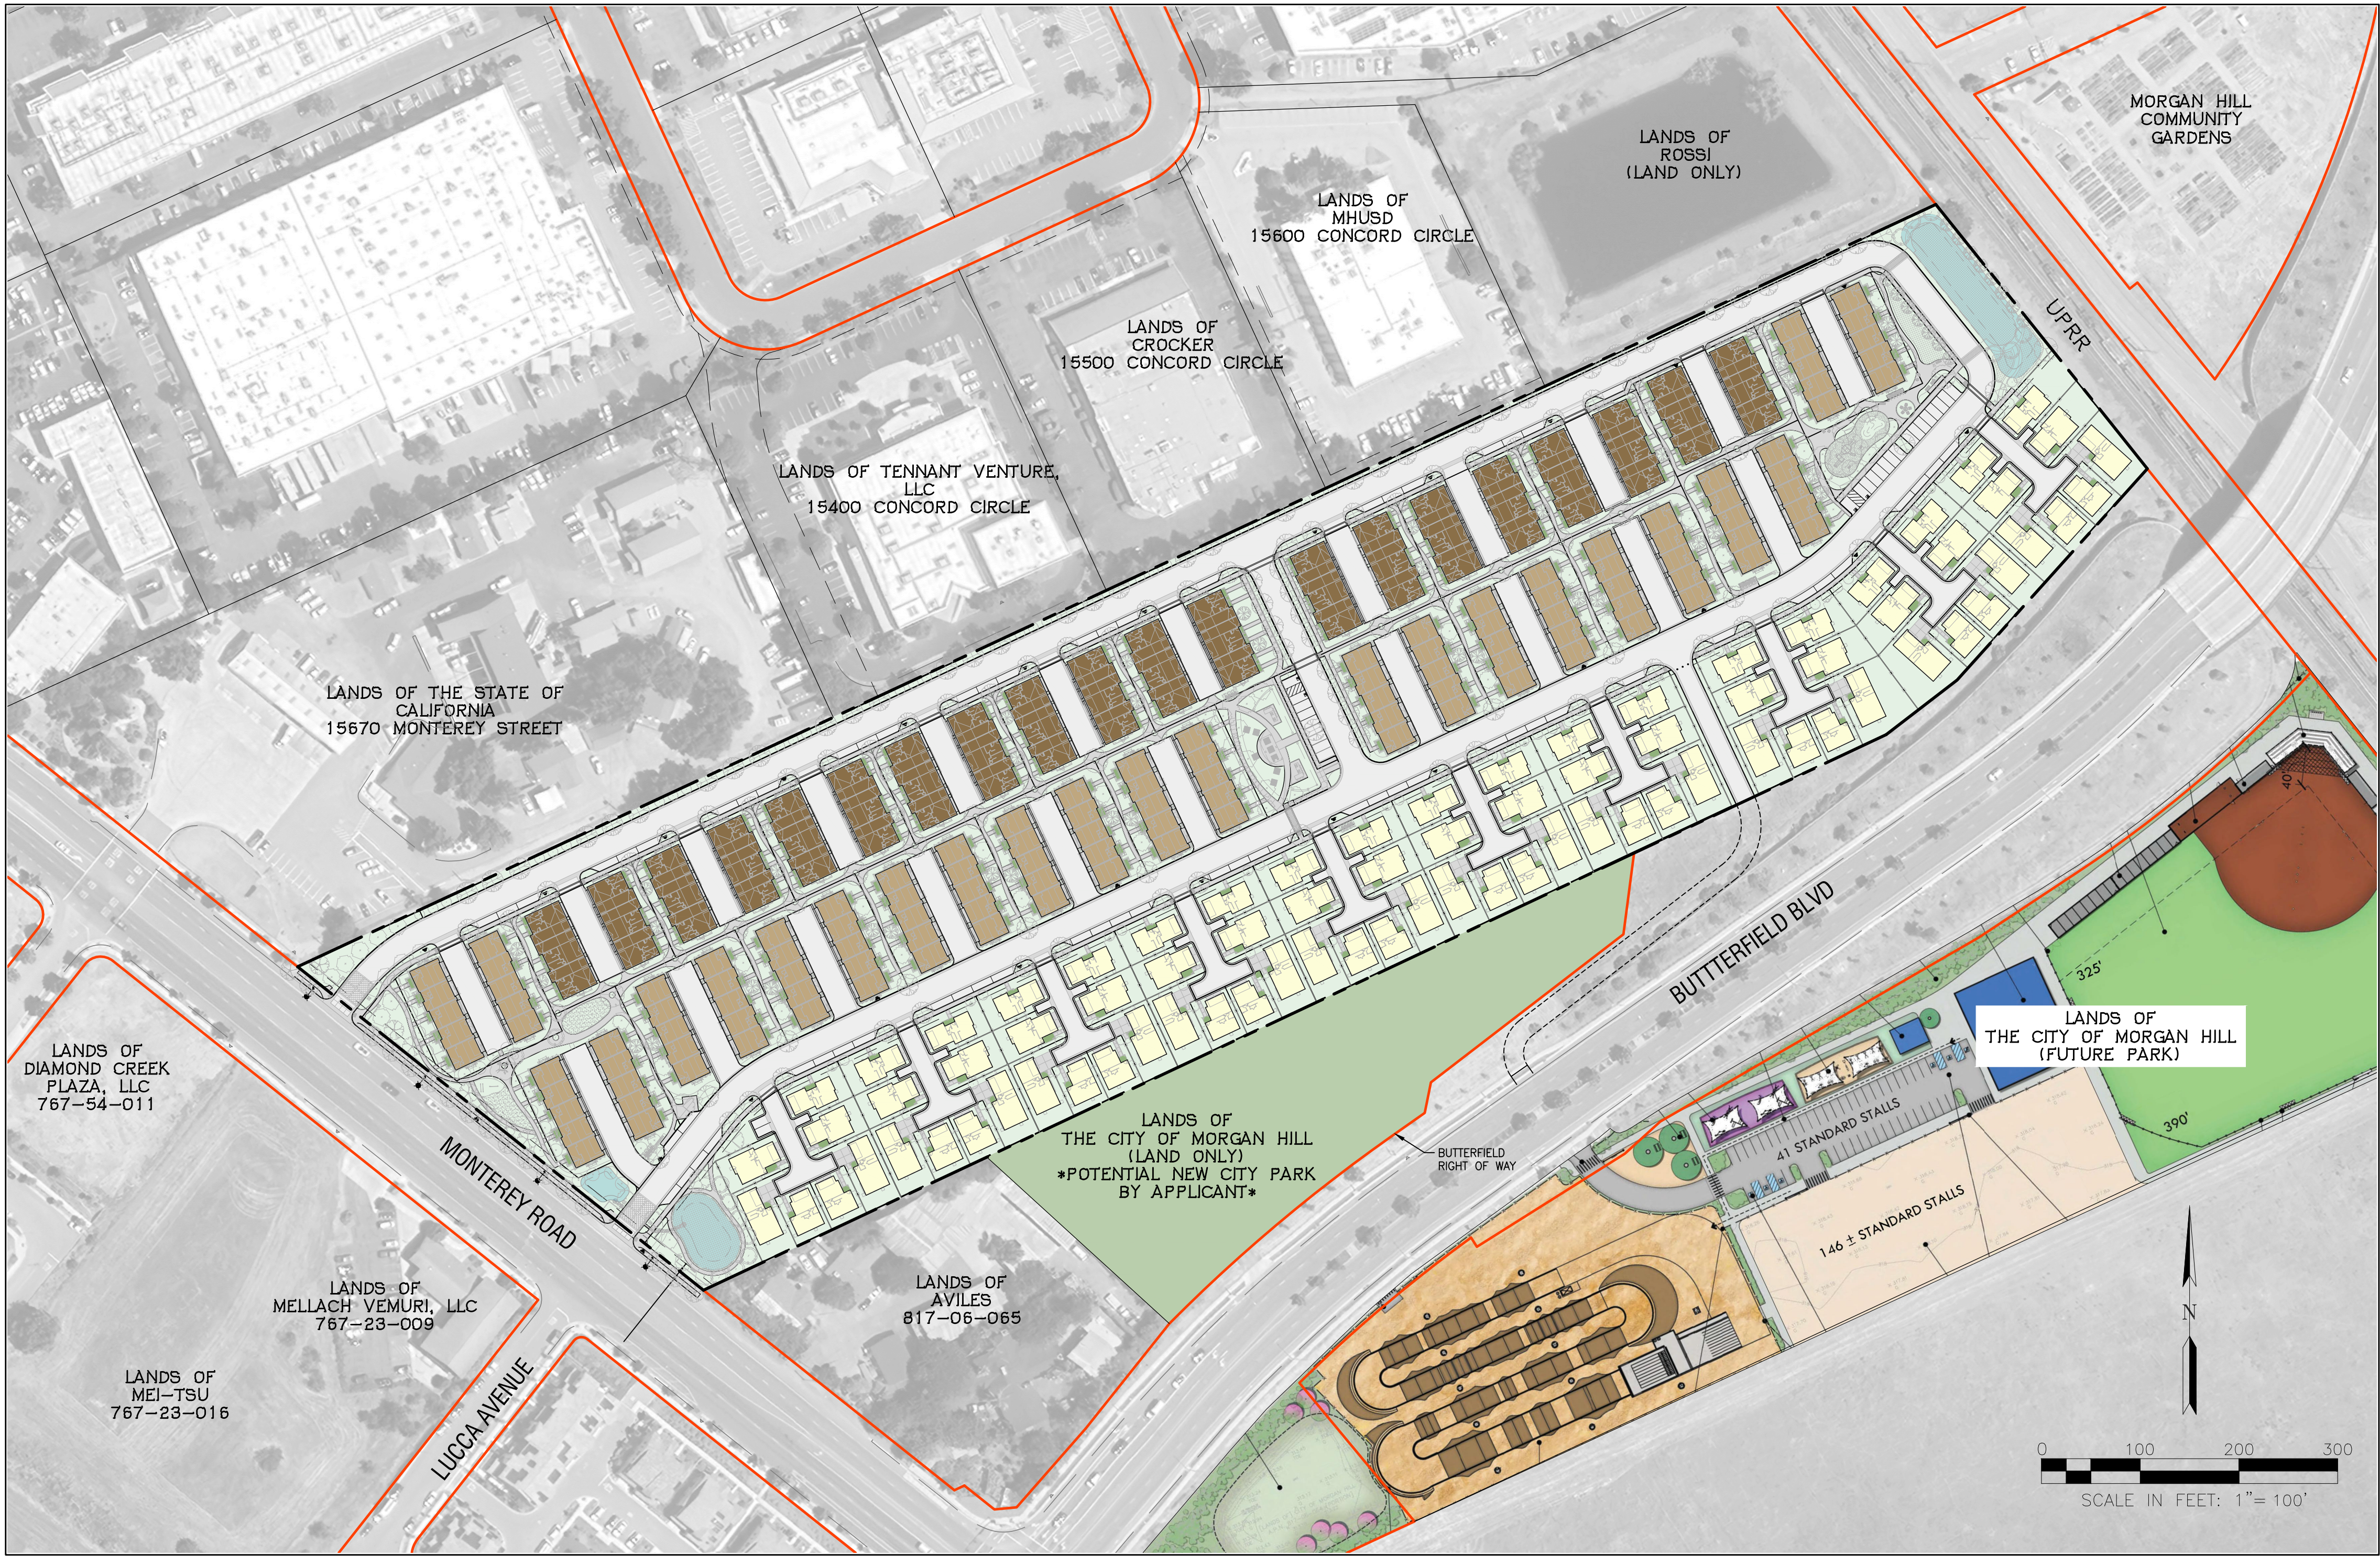

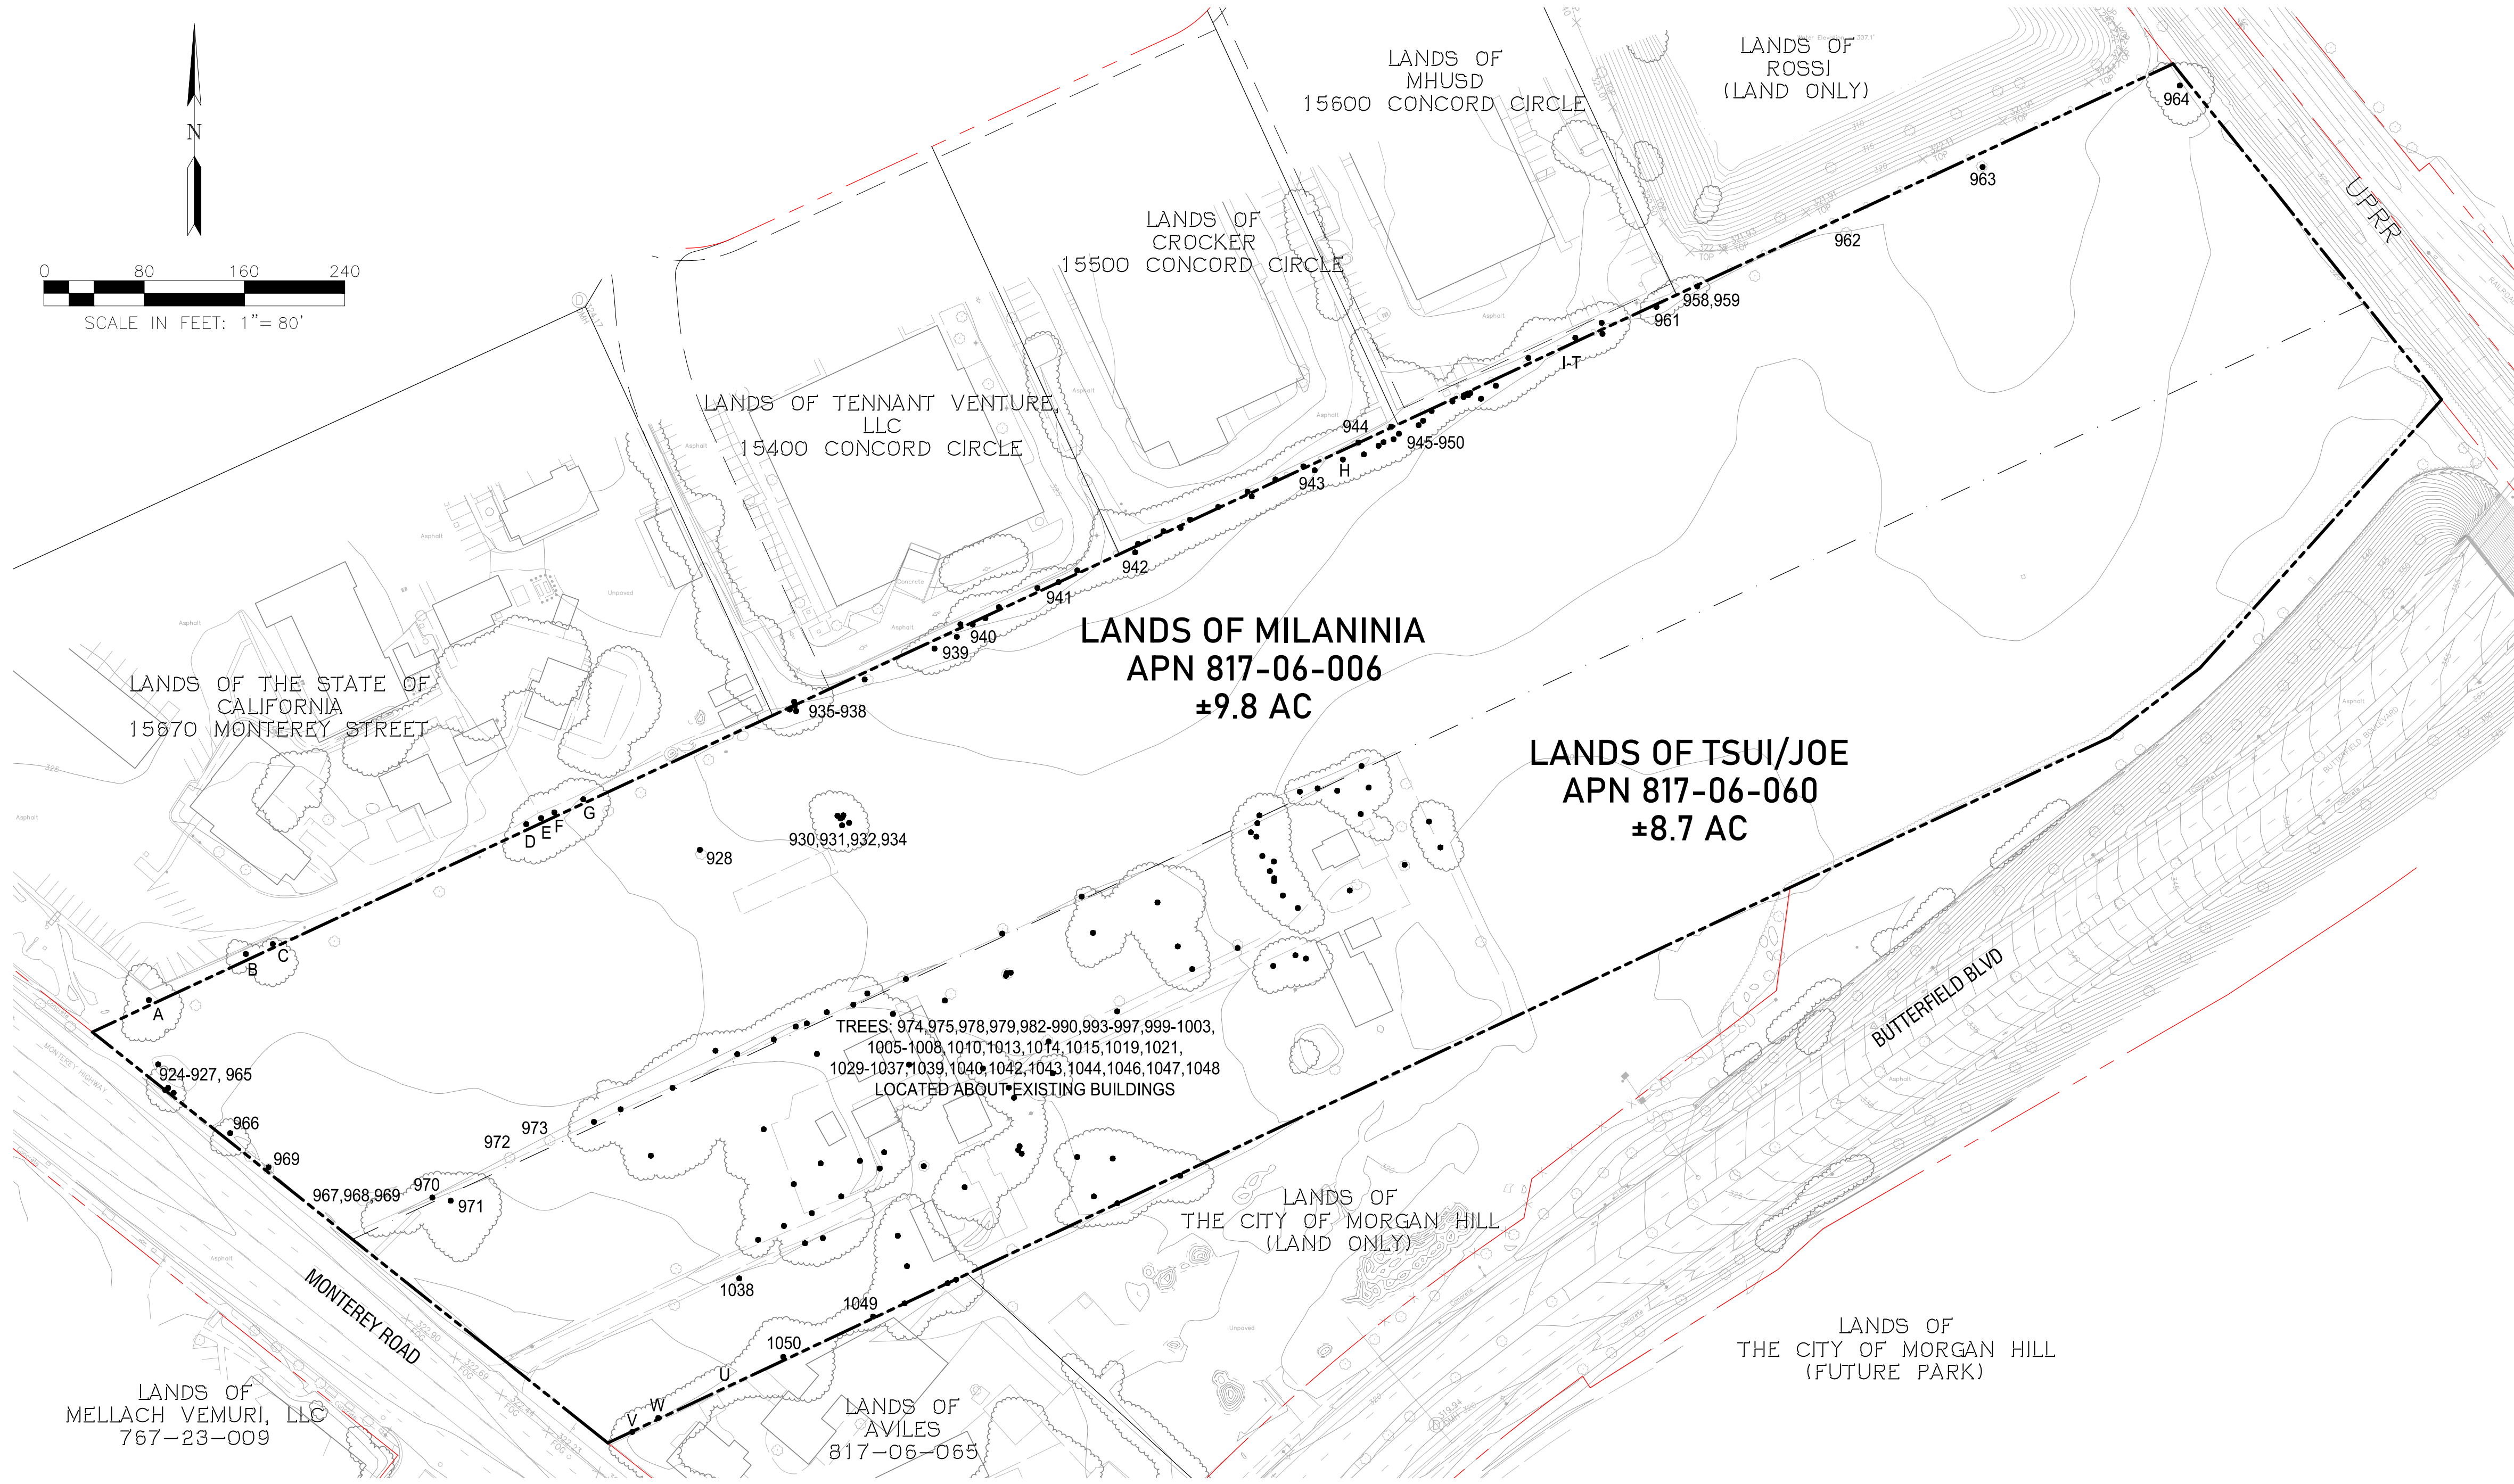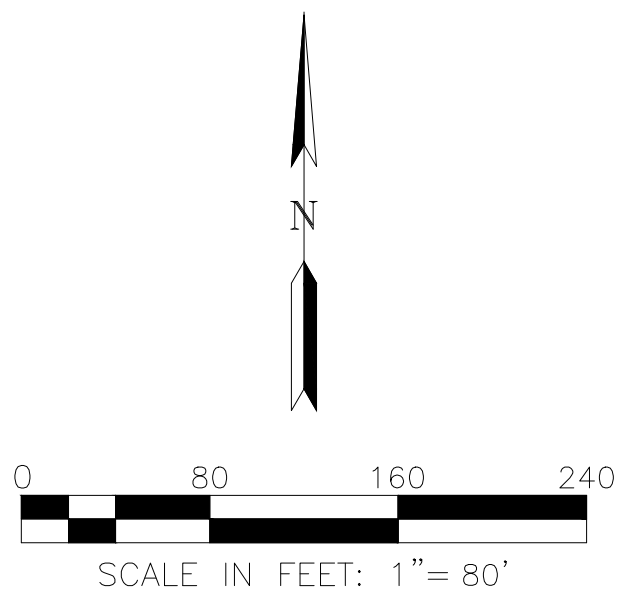

SITE INFORMATION

ADDRESS/APN	MILANINIA-NO PHYSICAL ADDRESS APN 817-06-006
EXISTING USE	MOWED ANNUAL GRASSES; NO STRUCTURES
ADDRESS/APN	TSUI/JOE-15570 MONTEREY ROAD 817-06-060
EXISTING USE	THREE SINGLE FAMILY RESIDENCES, FALLOW OPEN SPACE, OUTBUILDINGS,
AREA DESIGNATION	±18.5 ACRES (COMBINED)
ZONING	N/A

NOTES

1. PROPERTY BOUNDARY IS RESOLVED.
2. AERIAL IMAGE PROVIDED BY GOOGLE EARTH, CIRCA 2023.
3. EXISTING TREE DATA IS PROVIDED BELOW. FOR FURTHER
INFORMATION REGARDING EXISTING TREES, SEE ARBORIST
REPORT PREPARED BY TREES, BUGS & DIRT, DATED 10-26-2023.
4. EXISTING UTILITIES IN MONTEREY ROAD AND BUTTERFIELD
BOULEVARD ARE SHOWN ON THE COMPANION TENTATIVE MAP.



1028	London plane (Platanus sp. Hesperia)	Deciduous hardwood	69.0	22.0	Y	Y	N	N	81.0	Good	4	Good	4	Good
1029	Ca. pepper tree (Schinus molle)	Evergreen hardwood	53.0	16.9	Y	Y	N	N	40.0	Fair	3	Poor	2	Fair
1030	decid. cedar (Cedrus decidua)	Evergreen hardwood	111.0	35.4	Y	Y	N	N	45.0	Good	4	Fair	3	Fair
1031	coast live oak (Quercus agrifolia)	Evergreen hardwood	25.1,24.1,31.1 23.1,4.1,38.8	10,10,10,8	Y	Y	N	N	35.0	Good	4	Poor	2	Fair
1032	London plane (Platanus sp. Hesperia)	Deciduous hardwood	94.0	29.9	Y	Y	N	N	90.0	Good	4	Good	4	Good
1033	red river gum (Euc. camaldulensis)	Evergreen hardwood	157.8	50.3	Y	Y	N	N	120.0	Fair	3	Fair	3	Fair
1034	Italian stone pine (Pinus pinea)	coniferous	108.0	34.4	Y	Y	N	N	47.0	Fair	3	Very poor	1	Poor
1035	coast live oak (Quercus agrifolia)	Evergreen hardwood	125.6	40	Y	Y	N	N	35.0	Fair	3	Poor	2	Poor
1036	coast live oak (Quercus agrifolia)	Evergreen hardwood	37.7,50.2	12.16	Y	Y	N	N	35.0	Fair	3	Poor	2	Poor
1037	coast live oak (Quercus agrifolia)	Evergreen hardwood	131.9	42	Y	Y	N	N	35.0	Fair	3	Poor	2	Poor
1038	coast live oak (Quercus agrifolia)	Evergreen hardwood	314,28.3	10.9	Y	Y	N	N	45.0	Fair	3	Poor	2	Fair
1039	coast live oak (Quercus agrifolia)	Evergreen hardwood	29.31	9,29.9	Y	Y	N	N	35.0	Fair	3	Poor	2	Fair
1040	coast live oak (Quercus agrifolia)	Evergreen hardwood	28.3	9.7	Y	Y	N	N	20.0	Fair	3	Poor	2	Poor
1041	London plane (Platanus sp. Hesperia)	Deciduous hardwood	75.4	24	Y	Y	N	N	30.0	Fair	3	Poor	2	Poor
1042	London plane (Platanus sp. Hesperia)	Deciduous hardwood	91.1	29	Y	Y	N	N	65.0	Good	4	Fair	3	Fair
1043	London plane (Platanus sp. Hesperia)	Deciduous hardwood	81.8	26	Y	Y	N	N	80.0	Excellent	5	Excellent	5	Excellent
1044	coast live oak (Quercus agrifolia)	Evergreen hardwood	44.0	14.0	Y	Y	N	N	45.0	Poor	2	Poor	2	Poor
1045	coast live oak (Quercus agrifolia)	Evergreen hardwood	34.0	10.8	Y	Y	N	N	25.0	Poor	2	Poor	2	Poor
1046	Italian stone pine (Pinus pinea)	coniferous	138.2	44	Y	Y	N	N	55.0	Poor	2	Very poor	1	Very poor
1047	silver dollar eucalyptus (Euc. citreus)	Evergreen hardwood	91.1	29	Y	Y	N	N	90.0	Good	4	Fair	3	Fair
1048	Ca. pepper tree (Schinus molle)	Evergreen hardwood	99.55	124,17.5	Y	Y	N	N	85.0	Good	4	Fair	3	Fair
1049	coast live oak (Quercus agrifolia)	Evergreen hardwood	25.0	8.0	Y	Y	N	N	20.0	Good	4	Fair	3	Fair
1050	coast live oak (Quercus agrifolia)	Evergreen hardwood	3344.0	10.5,14	Y	Y	N	N	45.0	Good	4	Fair	3	Good
A	coast live oak (Quercus agrifolia)	Evergreen hardwood	88.0	26.0	Y	Y	N	N	45.0	Good	4	Fair	3	Fair
B	decid. cedar (Cedrus decedua)	coniferous	51.0	16.2	Y	Y	N	N	40.0	Poor	2	Very poor	1	Very poor
C	coast live oak (Quercus agrifolia)	Evergreen hardwood	65.5	20.9	Y	Y	N	N	38.0	Fair	3	Poor	2	Poor
D	coast live oak (Quercus agrifolia)	Evergreen hardwood	76.0	24.2	Y	Y	N	N	48.0	Good	4	Fair	3	Fair

#	name (Genus species)	Type of tree	Trunk circum- ference (inches)	Trunk diameter (inches)	PROTECTED ORDINANCE SIZE AND GROUND HEIGHT (feet)	Health	health rating	Structure	structure rating	Form	
924	coast live oak (Quercus agrifolia)	Evergreen hardwood	18.0	5.7	Y Y Y	28.0	Fair	3	Fair	3	Poor
925	coast live oak (Quercus agrifolia)	Evergreen hardwood	27.0	8.6	Y Y Y	28.0	Fair	3	Poor	2	Poor
926	coast live oak (Quercus agrifolia)	Evergreen hardwood	12.0	3.8	Y Y Y	18.0	Poor	2	Poor	2	Poor
927	coast live oak (Quercus agrifolia)	Evergreen hardwood	22.17	7.4, 4	Y Y Y	28.0	Fair	3	Fair	3	Poor
928	coast live oak (Quercus agrifolia)	Evergreen hardwood	45.5	14.5	Y Y Y	35.0	Good	4	Fair	3	Good
929	coast live oak (Quercus agrifolia)	Evergreen hardwood	105.2	33.5	Y Y Y	40.0	Good	4	Poor	2	Good
930	coast live oak (Quercus agrifolia)	Evergreen hardwood	27.0	8.6	Y Y Y	28.0	Fair	3	Poor	2	Poor
931	coast live oak (Quercus agrifolia)	Evergreen hardwood	28.0	8.9	Y Y Y	30.0	Fair	3	Poor	2	Poor
932	coast live oak (Quercus agrifolia)	Evergreen hardwood	23.5	7.5	Y Y Y	25.0	Fair	3	Poor	2	Poor
933	coast live oak (Quercus agrifolia)	Evergreen hardwood	24.0	7.6	Y Y Y	22.0	Fair	3	Poor	2	Poor
934	coast live oak (Quercus agrifolia)	Evergreen hardwood	103.6	33.0	Y Y Y	30.0	Fair	3	Poor	2	Poor
935	coast live oak (Quercus agrifolia)	Evergreen hardwood	22.0	7.0	Y Y Y	25.0	Fair	3	Fair	3	Fair
936	coast live oak (Quercus agrifolia)	Evergreen hardwood	35.0	11.1	Y Y Y	35.0	Poor	2	Poor	2	Poor
937	Ca black walnut (Juglans hindsii)	Deciduous hardwood	72.2	23.0	Y Y N	17.0	Poor	2	Poor	2	Poor
938	coast live oak (Quercus agrifolia)	Evergreen hardwood	48.7	15.5	Y Y Y	35.0	Fair	3	Poor	2	Fair
939	Ca black walnut (Juglans hindsii)	Deciduous hardwood	21,31,35 38	6.7, 10.8, 11.1, 11.5	N N N	30.0	Fair	3	Poor	2	Fair
940	Ca black walnut (Juglans hindsii)	Deciduous hardwood	16,22,20,2 6,22,27,26	6.1, 7.4, 8.3, 7.4, 8.3	N N N	30.0	Poor	2	Poor	2	Fair
941	Ca black walnut (Juglans hindsii)	Deciduous hardwood	49,25,44 27	15.6, 6.14, 8.6	Y Y N	35.0	Very poor	1	Very poor	1	Very poor
942	coast live oak (Quercus agrifolia)	Evergreen hardwood	29.8	9.5	Y Y Y	24.0	Good	4	Fair	3	Fair
943	coast live oak (Quercus agrifolia)	Evergreen hardwood	51.8	16.5	Y Y Y	33.0	Good	4	Poor	2	Fair
944	coast live oak (Quercus agrifolia)	Evergreen hardwood	113.0	36.0	Y Y Y	27.0	Fair	3	Fair	3	Fair
945	coast live oak (Quercus agrifolia)	Evergreen hardwood	20,15.5	6.4, 6.4, 10.5, 1.9	Y Y Y	25.0	Good	4	Poor	2	Poor
946	coast live oak (Quercus agrifolia)	Evergreen hardwood	20,20,9.3	6.4, 6.4, 2.8, 3.6	Y Y Y	25.0	Fair	3	Poor	2	Poor

947	coast live oak (Quercus agrifolia)	Evergreen hardwood	18.8, 11	6.3, 5	Y	Y	N	N	20.0	Fair	3	Poor	2	Poor
948	coast live oak (Quercus agrifolia)	Evergreen hardwood	34.0	10.8	Y	Y	N	N	35.0	Good	4	Fair	3	Poor
949	Ca black walnut (Juglans hindsii)	Deciduous hardwood	43,36	13.7, 11.5	Y	Y	N	N	35.0	Poor	2	Very poor	1	Poor
950	coast live oak (Quercus agrifolia)	Evergreen hardwood	81.6	26.0	Y	Y	N	N	35.0	Fair	3	Fair	3	Fair
951	coast live oak (Quercus agrifolia)	Evergreen hardwood	80.1	25.5	Y	Y	N	N	28.0	Fair	3	Fair	3	Fair
952	coast live oak (Quercus agrifolia)	Evergreen hardwood	20.5	6.5	Y	Y	N	N	35.0	Fair	3	Poor	2	Poor
953	coast live oak (Quercus agrifolia)	Evergreen hardwood	30.0	9.6	Y	Y	N	N	35.0	Fair	3	Fair	3	Fair
954	coast live oak (Quercus agrifolia)	Evergreen hardwood	56.5	18.0	Y	Y	N	N	25.0	Poor	2	Poor	2	Poor
955	coast live oak (Quercus agrifolia)	Evergreen hardwood	20,16	6.4, 5.1	Y	Y	N	N	18.0	Fair	3	Very poor	1	Poor
956	coast live oak (Quercus agrifolia)	Evergreen hardwood	21.0	6.7	Y	Y	N	N	35.0	Fair	3	Poor	2	Poor
957	coast live oak (Quercus agrifolia)	Evergreen hardwood	23.0	7.3	Y	Y	N	N	38.0	Fair	3	Poor	2	Poor
958	Ca black walnut (Juglans hindsii)	Deciduous hardwood	65.9	21.0	Y	Y	N	N	60.0	Poor	2	Poor	2	Fair
959	coast live oak (Quercus agrifolia)	Evergreen hardwood	28.0	8.9	Y	Y	N	N	45.0	Fair	3	Poor	2	Poor
960	coast live oak (Quercus agrifolia)	Evergreen hardwood	21.0	6.7	Y	Y	N	N	25.0	Fair	3	Very poor	1	Poor
961	coast live oak (Quercus agrifolia)	Evergreen hardwood	34.0	10.8	Y	Y	N	N	35.0	Good	4	Fair	3	Fair
962	coast live oak (Quercus agrifolia)	Evergreen hardwood	28.0	8.9	Y	Y	N	N	30.0	Good	4	Fair	3	Fair
963	Ca black walnut (Juglans hindsii)	Deciduous hardwood	26,25,22,2 3.3, 3.3, 1.3	8.3, 8.3, 7.7, 3.3, 6.4	N	N	N	N	28.0	Poor	2	Very poor	1	Poor
964	coast live oak (Quercus agrifolia)	Evergreen hardwood	35,81,66 70,67	11.1, 18.4, 14.4, 23.1, 21.1	Y	Y	N	N	47.0	Good	4	Fair	3	Excellent
965	coast live oak (Quercus agrifolia)	Evergreen hardwood	47.1	15	Y	Y	N	N	20.0	Good	4	Poor	2	Poor
966	coast live oak (Quercus agrifolia)	Evergreen hardwood	18.8	6	Y	Y	N	N	8.0	Good	4	Fair	3	Fair
967	Chinese pistache (Pistacia chinensis)	Deciduous hardwood	56.5	18	Y	Y	N	N	12.0	Fair	3	Poor	1	Very poor
968	coast live oak (Quercus agrifolia)	Evergreen hardwood	61.2	19.5	Y	Y	N	N	18.0	Good	4	Very poor	1	Poor
969	coast live oak (Quercus agrifolia)	Evergreen hardwood	54,63,3 63,33,33,13	9.2, 9.2, 11.1, 1.1	N	N	N	N	25.0	Fair	3	Very poor	1	Poor
970	coast live oak (Quercus agrifolia)	Evergreen hardwood	94.2	30	Y	Y	N	N	27.0	Good	4	Poor	2	Poor
971	red river gum (Euc. camaldulensis)	Evergreen hardwood	89.5	28.5	Y	Y	N	N	38.0	Fair	3	Fair	3	Fair
972	coast live oak (Quercus agrifolia)	Evergreen hardwood	47.1	15	Y	Y	N	N	35.0	Good	4	Fair	3	Good
973	coast live oak (Quercus agrifolia)	Evergreen hardwood	84.8	27	Y	Y	N	N	35.0	Good	4	Fair	3	Good


974	red river gum (Euc. camaldulensis)	Evergreen hardwood	81.6	28	Y	Y	N	N	76.0	Fair	3	Poor	2	Fair
975	red river gum (Euc. camaldulensis)	Evergreen hardwood	65.0	20.7	Y	Y	N	N	45.0	Poor	2	Very poor	1	Very poor
976	coast live oak (Quercus agrifolia)	Evergreen hardwood	18.0	5.7	Y	Y	N	N	27.0	Fair	3	Poor	2	Poor
977	coast live oak (Quercus agrifolia)	Evergreen hardwood	44.0	14	Y	Y	N	N	20.0	Good	4	Fair	3	Fair
978	coast live oak (Quercus agrifolia)	Evergreen hardwood	31.5	10.0	Y	Y	N	N	35.0	Good	4	Fair	3	Fair
979	coast live oak (Quercus agrifolia)	Evergreen hardwood	25,1,21.4	8.10	Y	Y	N	N	50.0	Good	4	Fair	3	Fair
980	coast live oak (Quercus agrifolia)	Evergreen hardwood	31,4,28.3, 28.3	10,9.9	Y	Y	N	N	50.0	Good	4	Fair	3	Fair
981	coast live oak (Quercus agrifolia)	Evergreen hardwood	18,8,31.42, 83.3,43.1	6,10,9,10.1	Y	Y	N	N	39.0	Good	4	Fair	3	Fair
982	coast live oak (Quercus agrifolia)	Evergreen hardwood	18.0	5.7	Y	Y	N	N	18.0	Fair	3	Fair	3	Fair
983	coast live oak (Quercus agrifolia)	Evergreen hardwood	25.1	8	Y	Y	N	N	16.0	Good	4	Fair	3	Poor
984	coast live oak (Quercus agrifolia)	Evergreen hardwood	31.0	9.9	Y	Y	N	N	34.0	Poor	2	Poor	2	Poor
985	coast live oak (Quercus agrifolia)	Evergreen hardwood	23.0	7.3	Y	Y	N	N	18.0	Poor	2	Poor	2	Poor
986	coast live oak (Quercus agrifolia)	Evergreen hardwood	19,40,34	6.1,12,7,10.8	Y	Y	N	N	42.0	Fair	3	Fair	3	Fair
987	coast live oak (Quercus agrifolia)	Evergreen hardwood	42.5	13.5	Y	Y	N	N	38.0	Fair	3	Fair	3	Fair
988	silver dollar eucalyptus (Euc. cinerea)	Evergreen hardwood	75.0	23.9	Y	Y	N	N	56.0	Fair	3	Fair	3	Good
989	red river gum (Euc. camaldulensis)	Evergreen hardwood	131.9	42	Y	Y	N	N	58.0	Fair	3	Fair	3	Good
990	coast live oak (Quercus agrifolia)	Evergreen hardwood	42.0	13.4	Y	Y	N	N	36.0	Fair	3	Fair	3	Fair
991	coast live oak (Quercus agrifolia)	Evergreen hardwood	24.0	7.6	Y	Y	N	N	50.0	Fair	3	Fair	3	Fair
992	coast live oak (Quercus agrifolia)	Evergreen hardwood	36.0	11.5	Y	Y	N	N	35.0	Poor	2	Fair	3	Fair
993	silver dollar eucalyptus (Euc. cinerea)	Evergreen hardwood	87.9	28	Y	Y	N	N	55.0	Fair	3	Poor	2	Fair
994	coast live oak (Quercus agrifolia)	Evergreen hardwood	25,30,32	8.6,4,10,2.5, 11.4	Y	Y	N	N	35.0	Fair	3	Fair	3	Fair
995	coast live oak (Quercus agrifolia)	Evergreen hardwood	27,20,36.3	8.6,10,5,11.1, 6.45	Y	Y	N	N	60.0	Good	4	Fair	3	Good
996	coast live oak (Quercus agrifolia)	Evergreen hardwood	25.1	8	Y	Y	N	N	25.0	Fair	3	Poor	2	Poor
997	coast live oak (Quercus agrifolia)	Evergreen hardwood	37,40,33	11.6,12,17,10, 5.5	Y	Y	N	N	47.0	Fair	3	Poor	2	Fair
998	coast live oak (Quercus agrifolia)	Evergreen hardwood	30,14,18.3	9.6,4.5,5.7,1, 3.24	Y	Y	N	N	38.0	Fair	3	Poor	2	Fair
999	coast live oak (Quercus agrifolia)	Evergreen hardwood	58.6,44.5, 75.3	16.18,16.24	Y	Y	N	N	52.0	Fair	3	Fair	3	Good
1000	blue gum eucalyptus (Euc. globulus)	Evergreen hardwood	240.2	76.5	Y	Y	N	N	65.0	Fair	3	Poor	2	Fair

W:\085 20\202002 - MILANINIA-JOE\DRAWINGS\PRELIM\APPLICATIONS\JRP_TM (2023)\C4-DEVELOPMENT STANDARDS.DWG

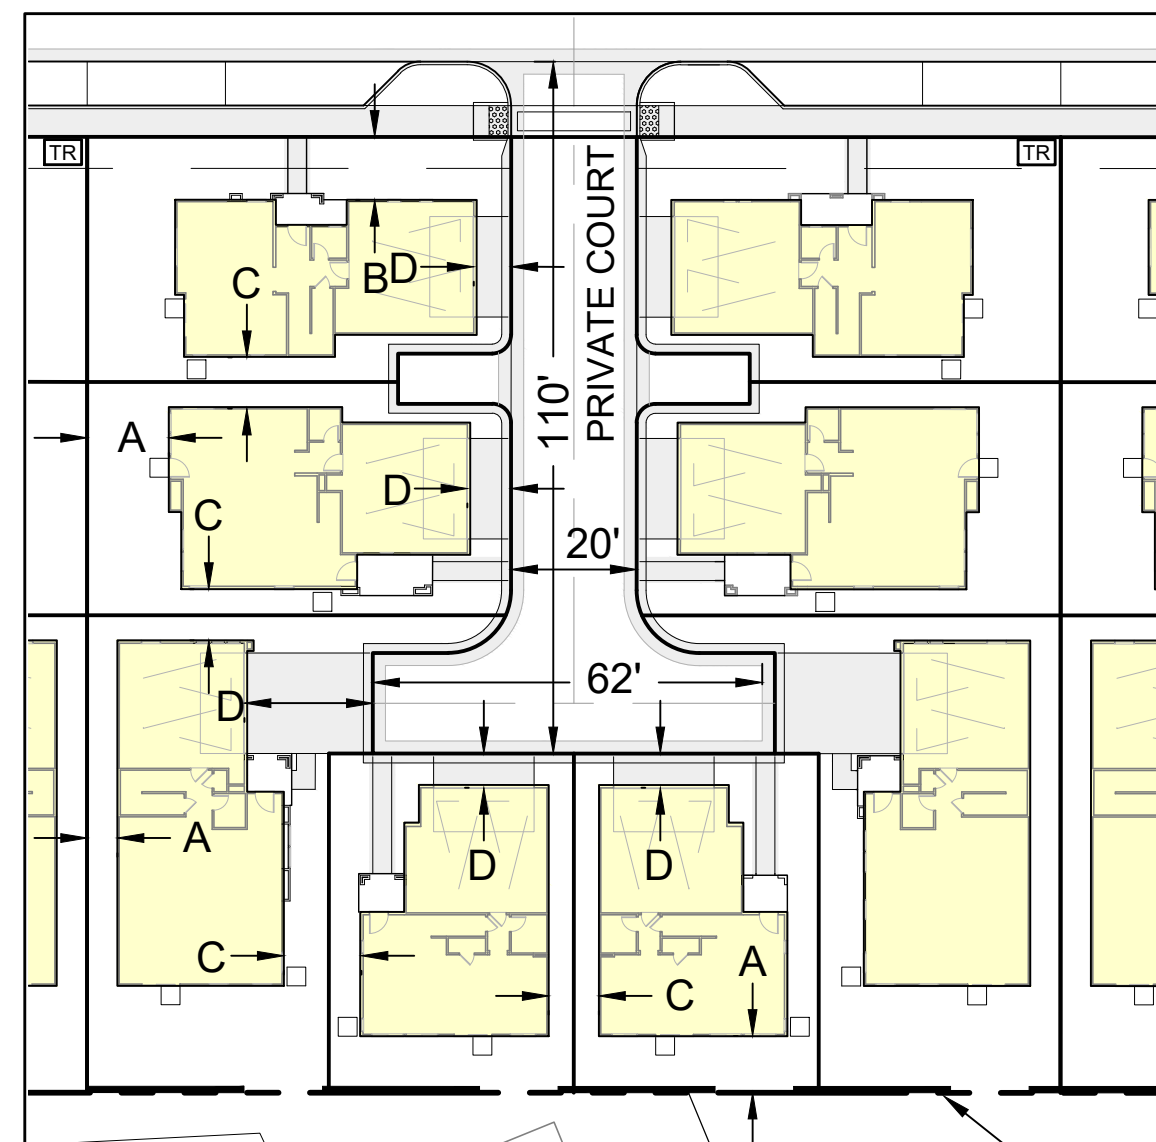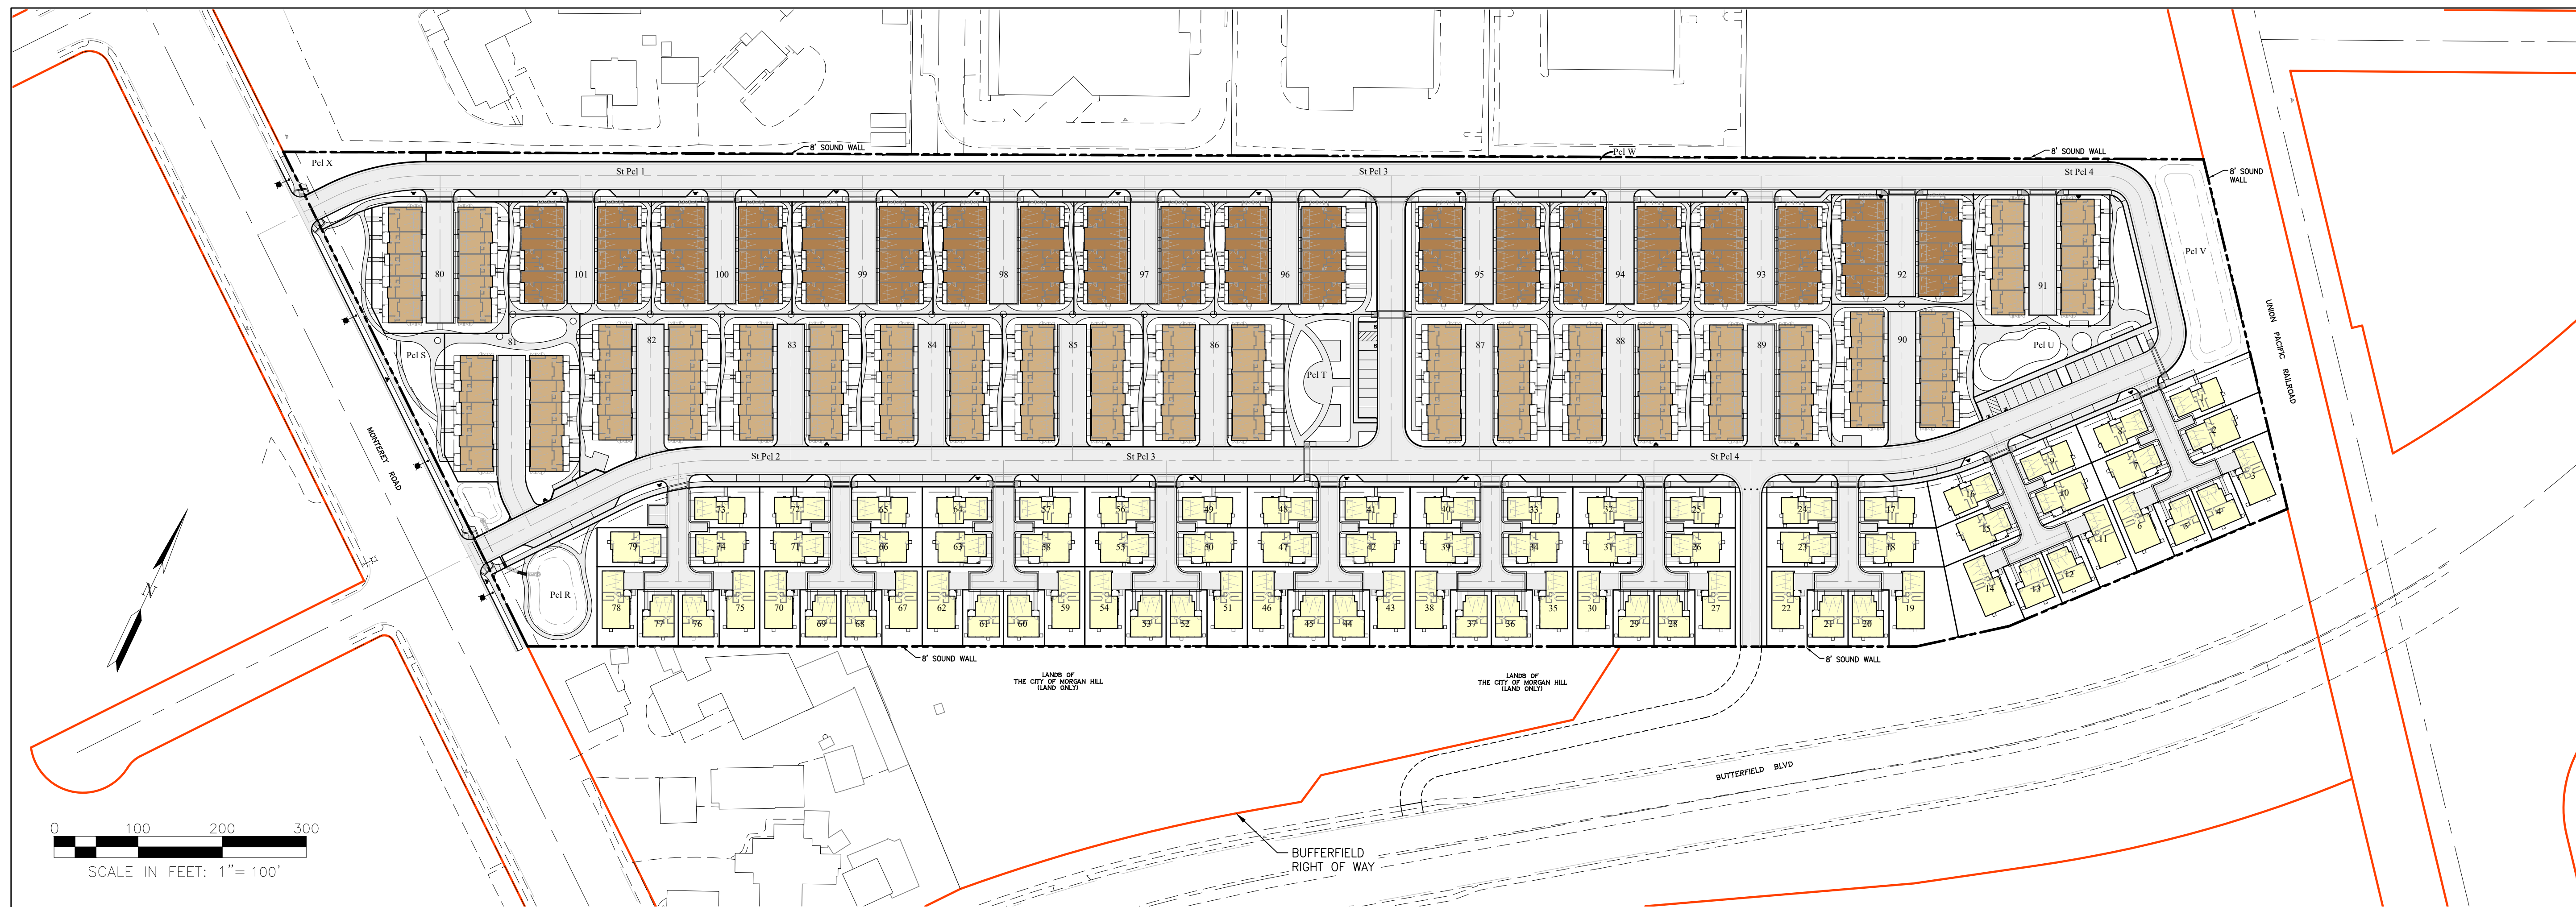


TYPICAL SITING FOR SINGLE FAMILY DETACHED HOMES.
(1"=30')

MIN LOT SIZE	2,000 SQFT
MIN LOT WIDTH	N/A
MAX LOT COVERAGE	75%
BLDG TO PROPERTY LINE (A)	4'
BLDG TO BACK OF SIDEWALK (B)	8'
BLDG TO BLDG (C)	8'
FACE OF GARAGE TO FACE OF CURB (D)	5'
MAX HEIGHT	35 1/2 STORIES

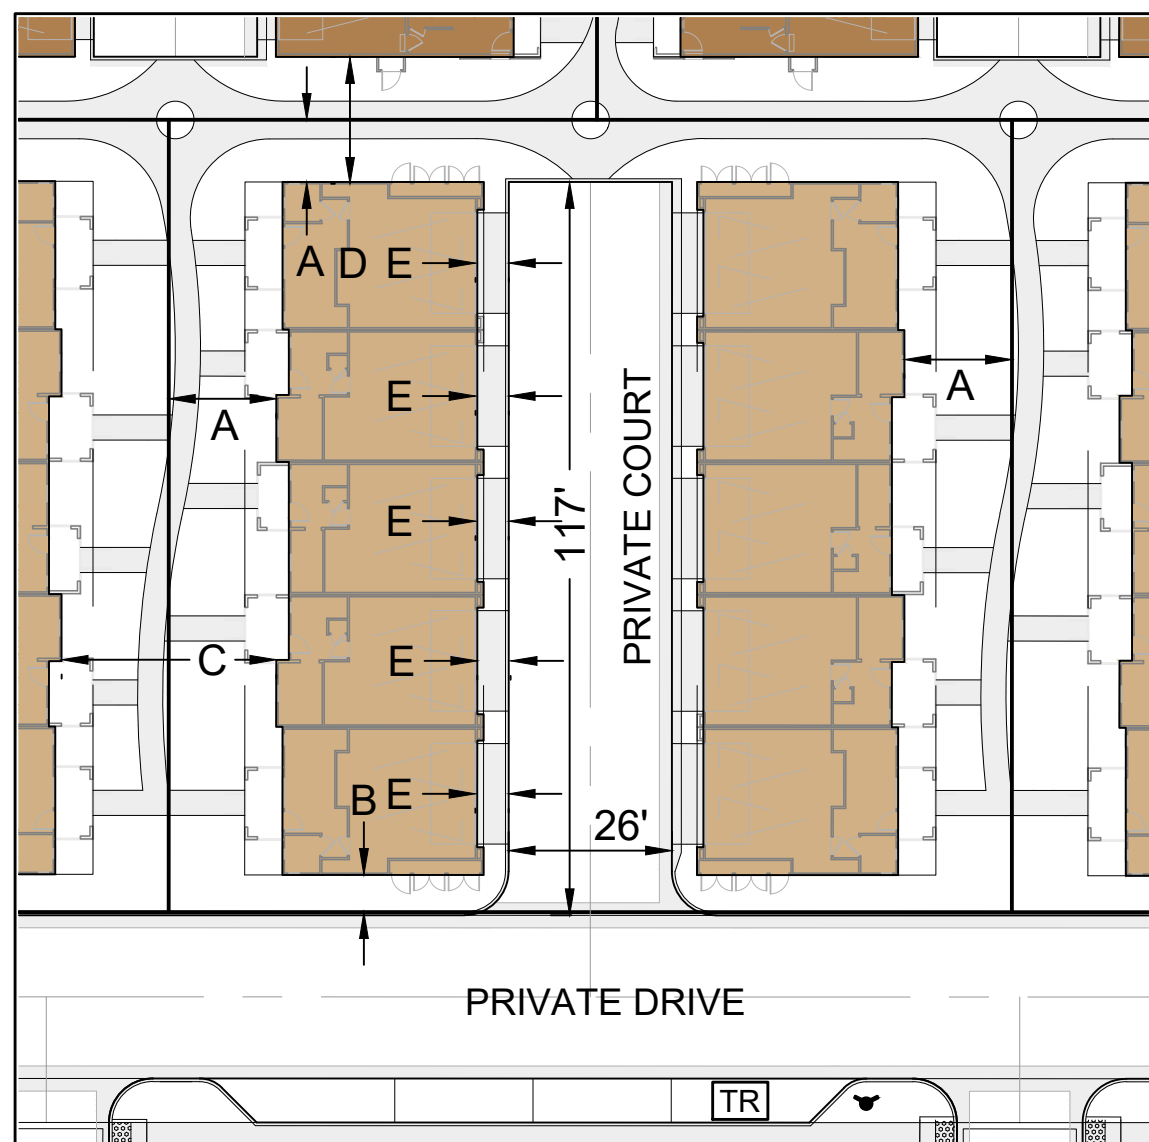


TYPICAL SITING FOR TOWNHOME STYLE MULTI-FAMILY
HOMES-TYPE A. (1"=30')

MIN LOT SIZE	10,000 SQFT
MIN LOT WIDTH	N/A
MAX LOT COVERAGE	75%
BLDG TO PROPERTY LINE (A)	5'
BLDG TO PROPERTY LINE/PRIVATE DRIVE (B)	4'
BLDG TYPE A TO BLDG TYPE A (C)	30'
BLDG TYPE A TO BLDG TYPE B (D)	15'
FACE OF GARAGE TO FACE OF CURB (E)	5'
MAX HEIGHT	45/3 STORIES

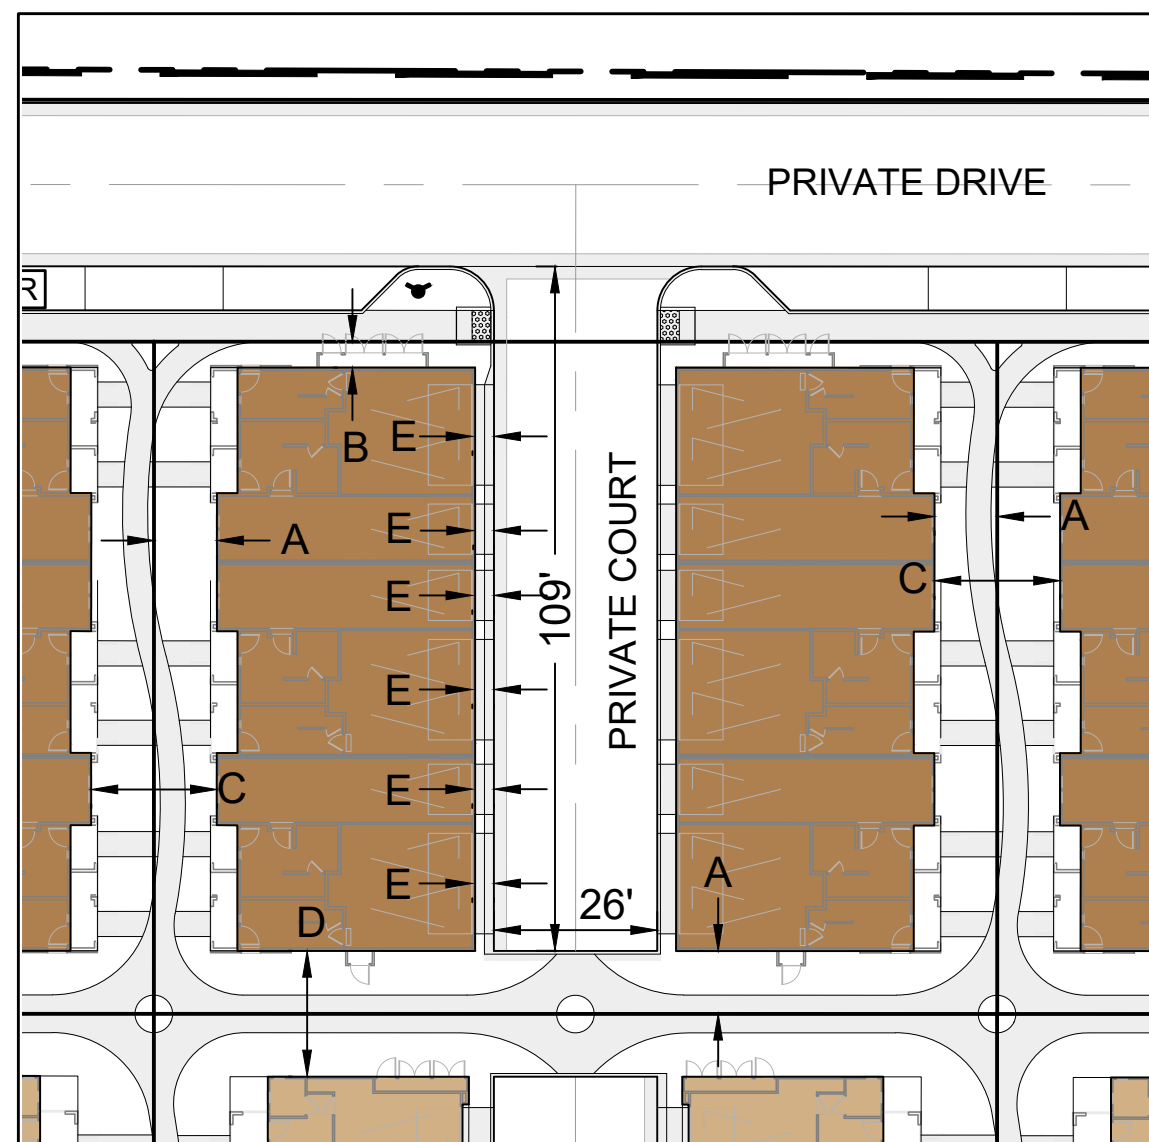


TYPICAL SITING FOR STACKED-FLAT STYLE MULTI-FAMILY
HOMES-TYPE B. (1"=30')

MIN LOT SIZE	10,000 SQFT
MIN LOT WIDTH	N/A
MAX LOT COVERAGE	75%
BLDG TO PROPERTY LINE (A)	5'
BLDG TO BACK OF SIDEWALK (B)	4'
BLDG TYPE B TO BLDG TYPE B (C)	20'
BLDG TYPE B TO BLDG TYPE A (D)	15'
FACE OF GARAGE TO FACE OF CURB (E)	3'
MAX HEIGHT	45/3 STORIES

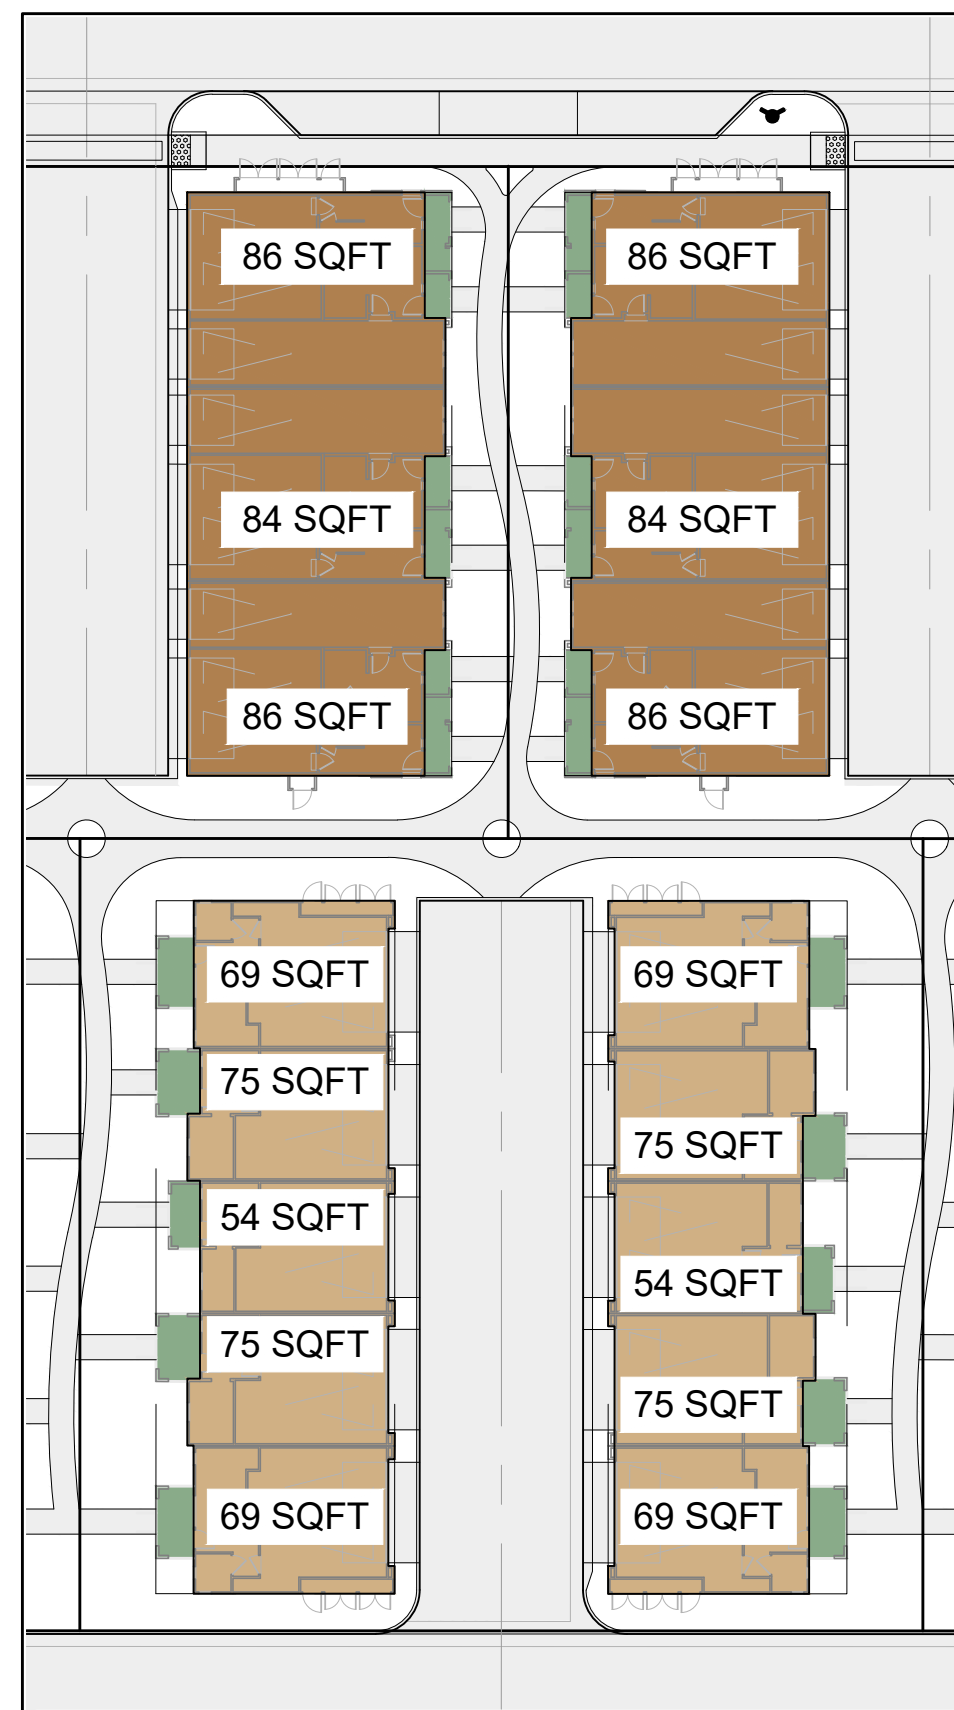

TYPICAL TOWN HOME PATIO AREAS (1"=30')
A16

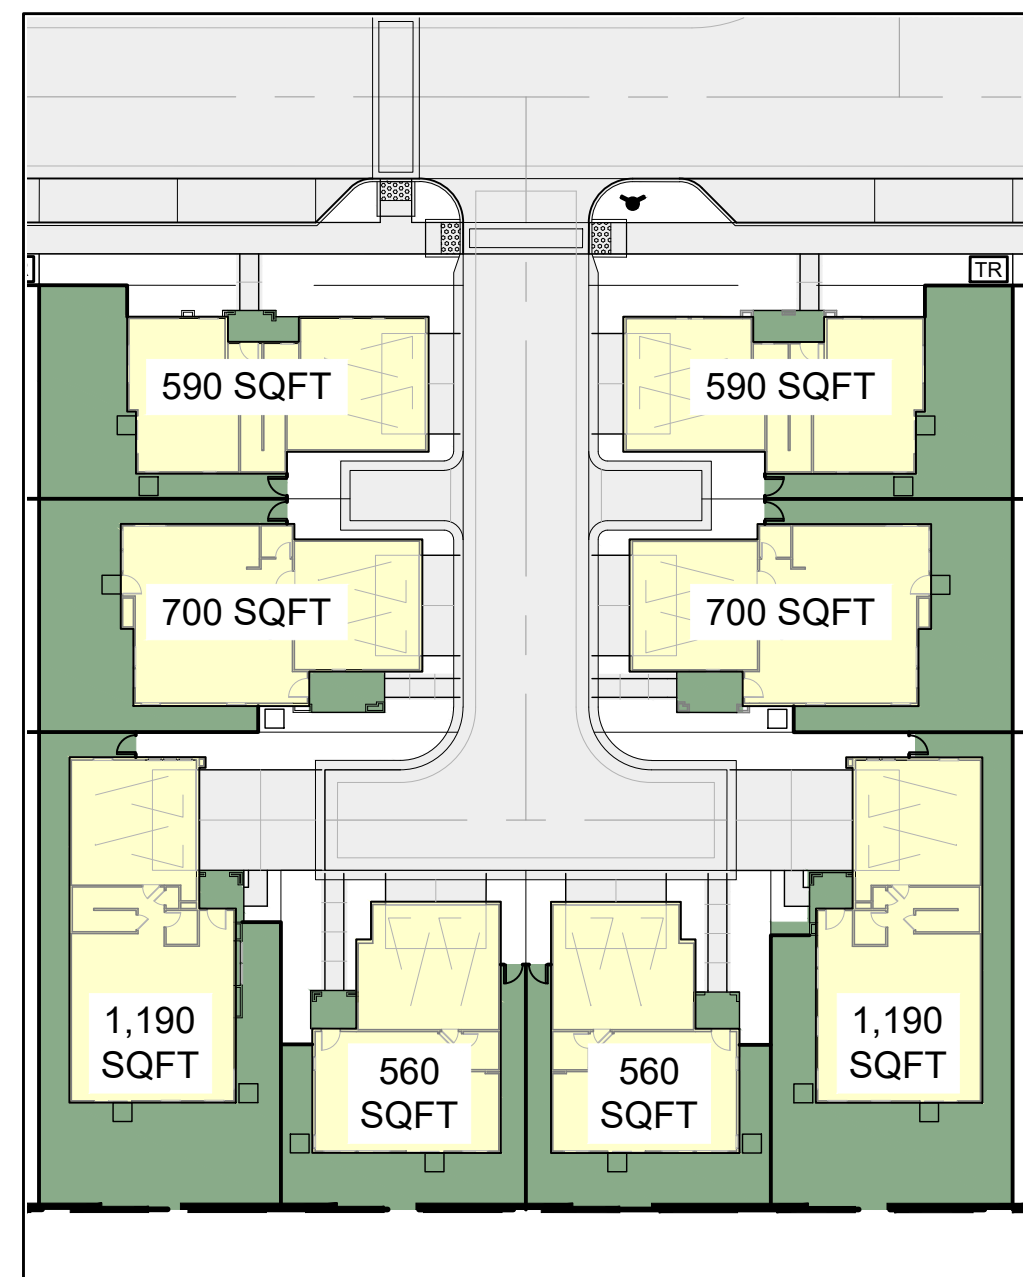

TYPICAL SINGLE FAMILY YARD AREAS (1"=30')
A16

NOTES
1. ARCHITECTURAL ELEMENTS, SUCH AS BAY WINDOWS, FIREPLACES AND BUILDING PROJECTIONS CAN ENCROACH INTO ANY SETBACK UP TO 2'-0".

SB330 DESIGN REVIEW & VESTING TENTATIVE MAP APPLICATION

SETBACKS AND MASSING EXHIBIT

MONTEREY-BUTTERFIELD

MORGAN HILL, CALIFORNIA

SCALE

AS SHOWN

DATE

JAN 3, 2024

BY CK

JAN 10

DATE

JAN 3, 2024

BY CK

JAN 10

DATE

JAN 3, 2024

BY CK

W:\085 20\202002 - MILLANNA-JOE\DRAWINGS\PRELIM\APPLICATIONS\JRP_TM (2023)\C5-SITE PLAN-WEST.DWG
1/11/2024 10:00 AM

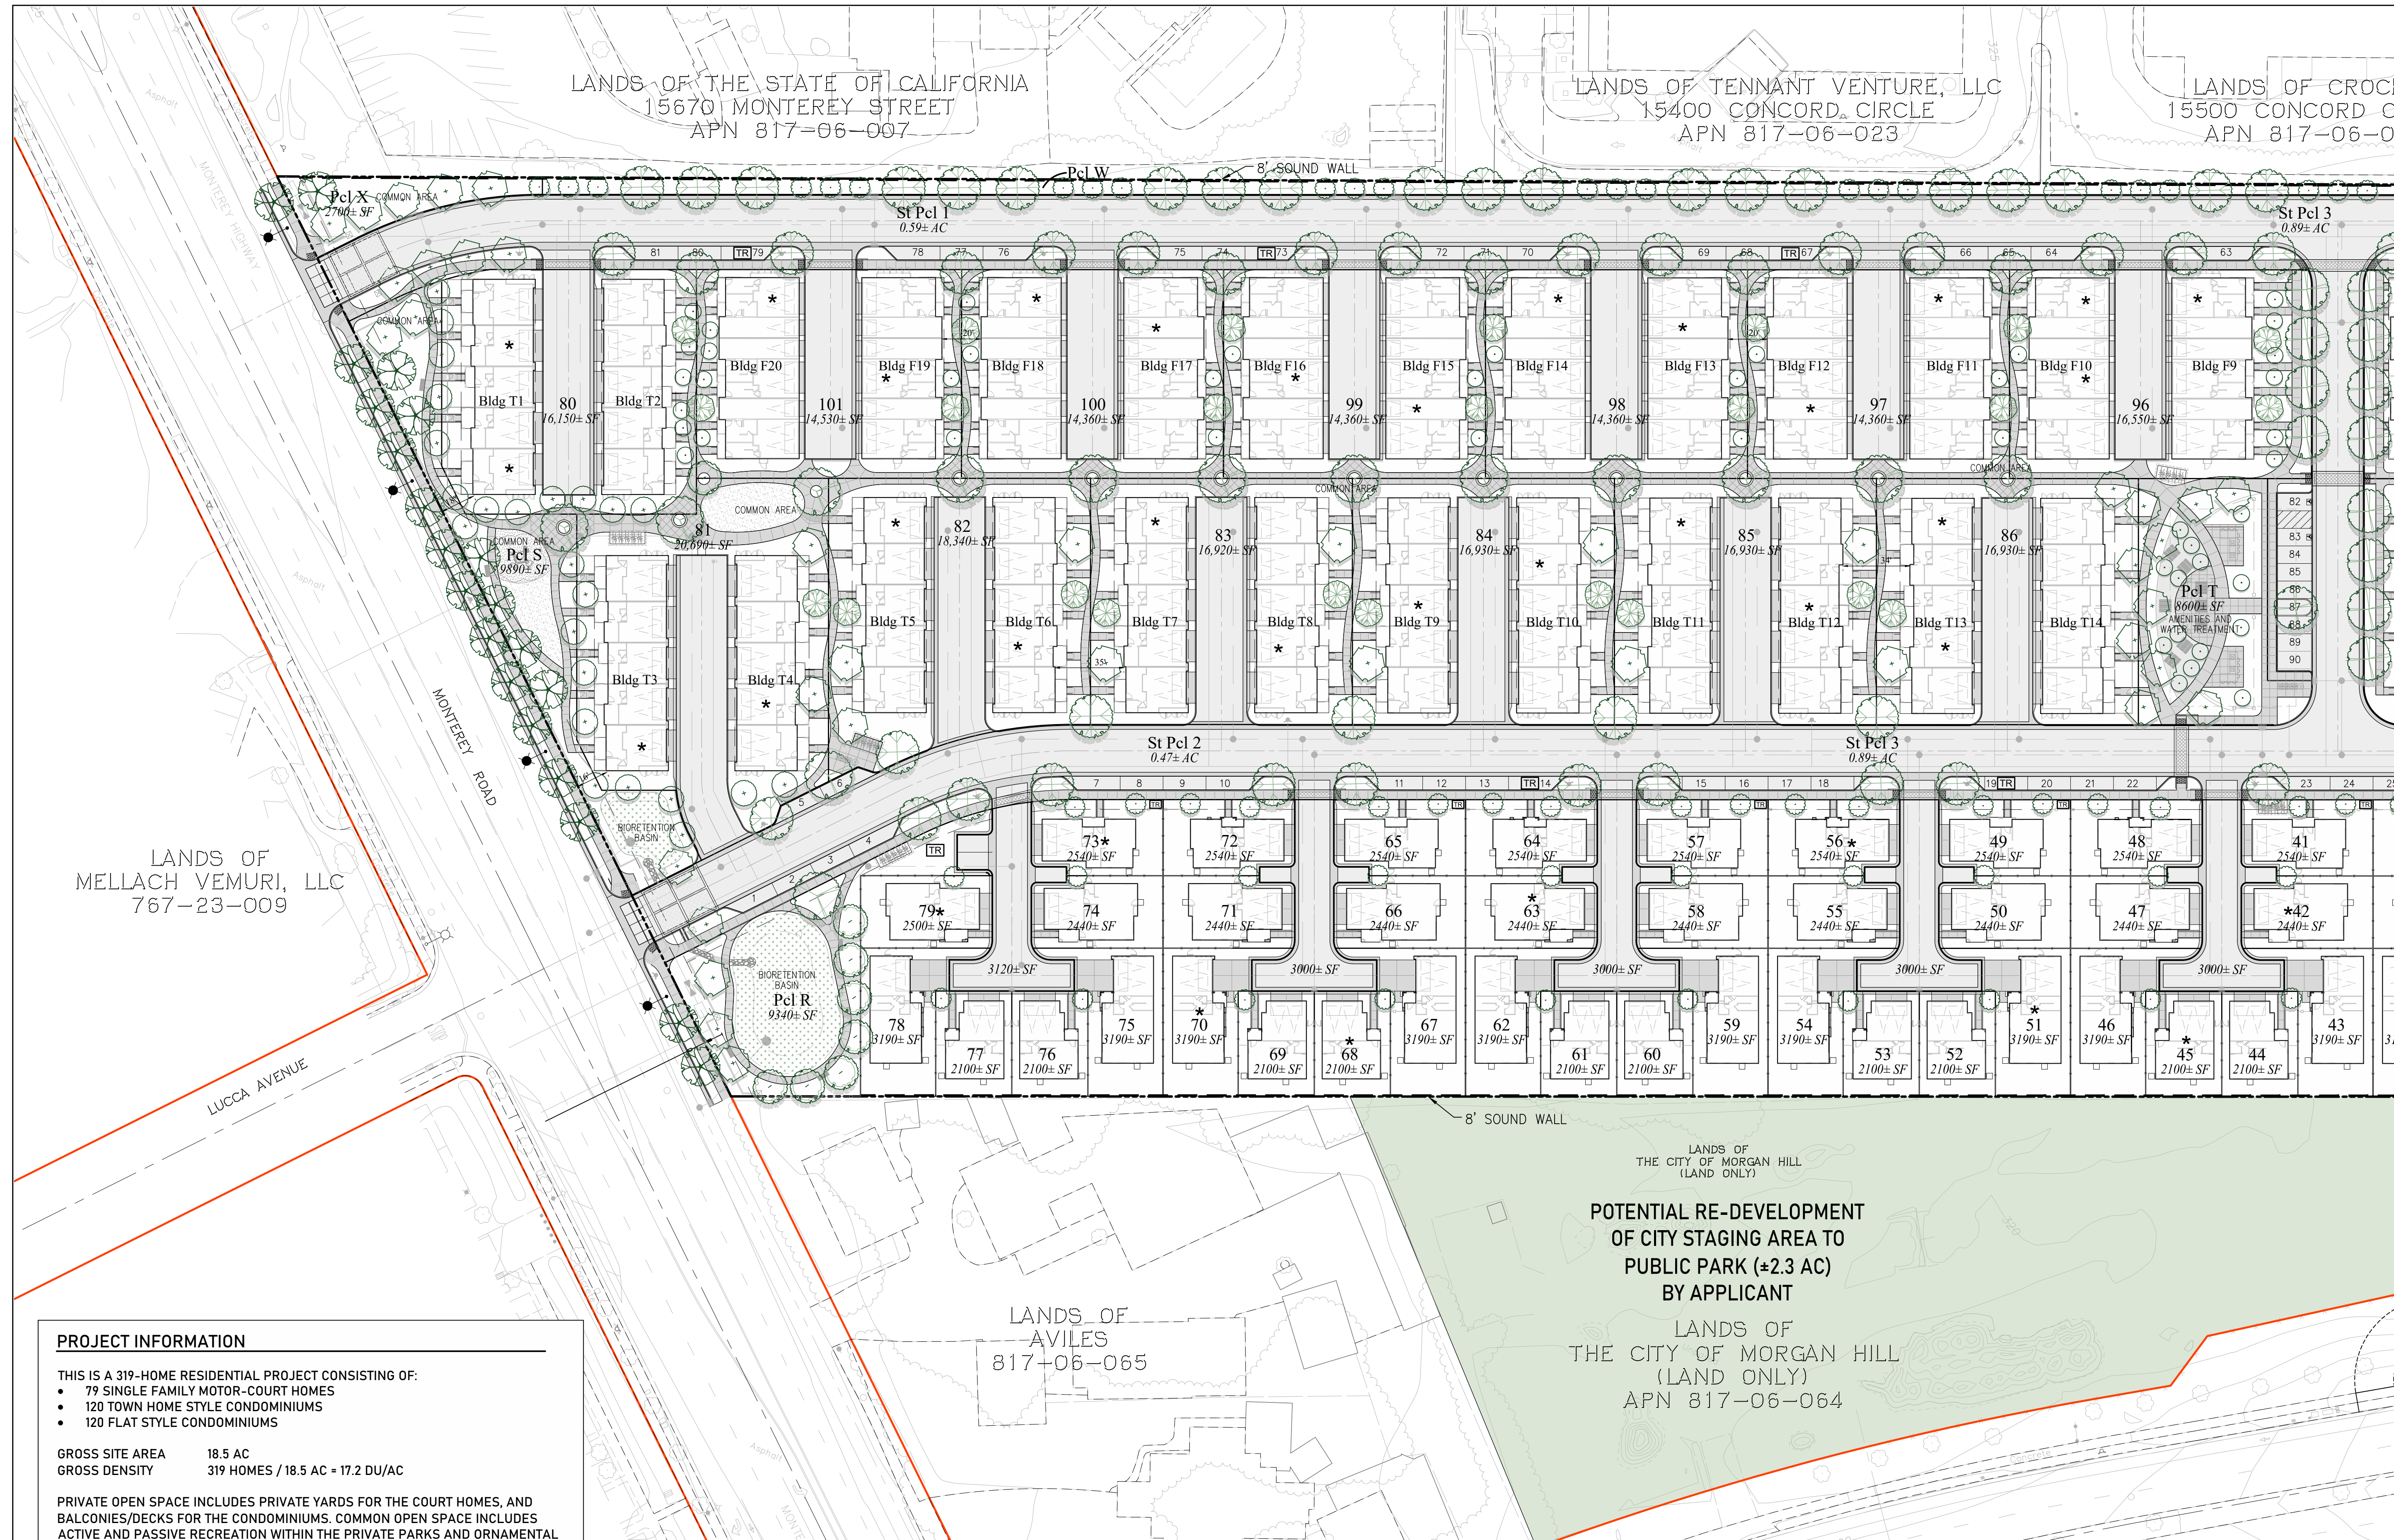

PROJECT INFORMATION

THIS IS A 319-HOME RESIDENTIAL PROJECT CONSISTING OF:

- 79 SINGLE FAMILY MOTOR-COURT HOMES
- 120 TOWN HOME STYLE CONDOMINIUMS
- 120 FLAT STYLE CONDOMINIUMS

GROSS SITE AREA 18.5 AC
GROSS DENSITY 319 HOMES / 18.5 AC = 17.2 DU/AC

PRIVATE OPEN SPACE INCLUDES PRIVATE YARDS FOR THE COURT HOMES, AND BALCONIES/DECKS FOR THE CONDOMINIUMS. COMMON OPEN SPACE INCLUDES ACTIVE AND PASSIVE RECREATION WITHIN THE PRIVATE PARKS AND ORNAMENTAL LANDSCAPING ADJACENT TO ROADS AND IN BETWEEN BUILDINGS.

PARKING IS PROVIDED WITHIN PRIVATE GARAGES AND COMMON PARKING BAYS, AS FOLLOWS:

• GARAGE SPACES/HOME (COVERED)	638
• BAY PARKING (OPEN)	25
• PARALLEL PARKING (OPEN)	65*
• SINGLE STALLS IN COURTS (OPEN)	21
• APRON STALLS IN COURTS (OPEN)	40
	789 (2.5 SPACES/HOME)


*SUBJECT TO CHANGE, CONTINGENT ON TRANSFORMERS LOCATIONS

LEGEND/NOTES



— OFF-SITE PUBLIC RIGHT OF WAY

* BMR UNIT

TR POTENTIAL TRANSFORMER LOCATION
(FINAL LOCATION TO BE SET BY PG&E POST ENTITLEMENT)

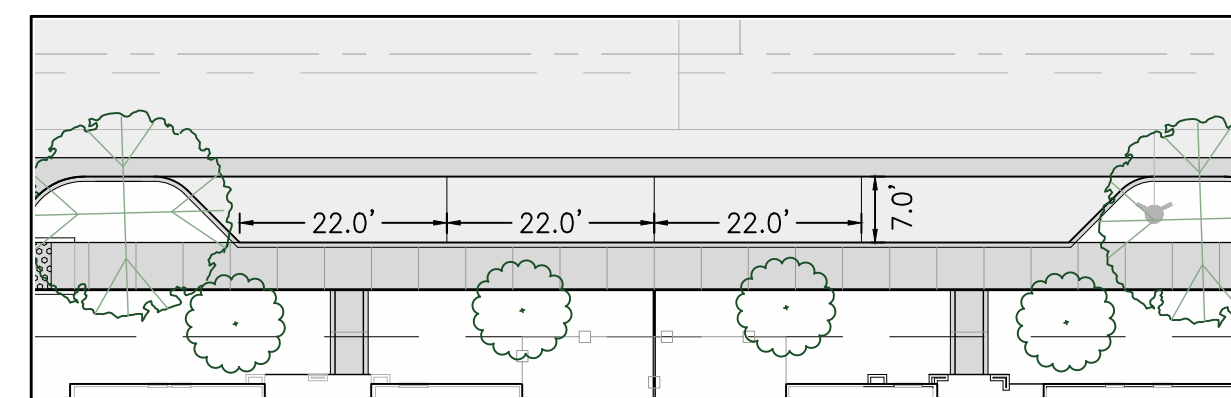

TYPICAL PARALLEL PARKING STALL

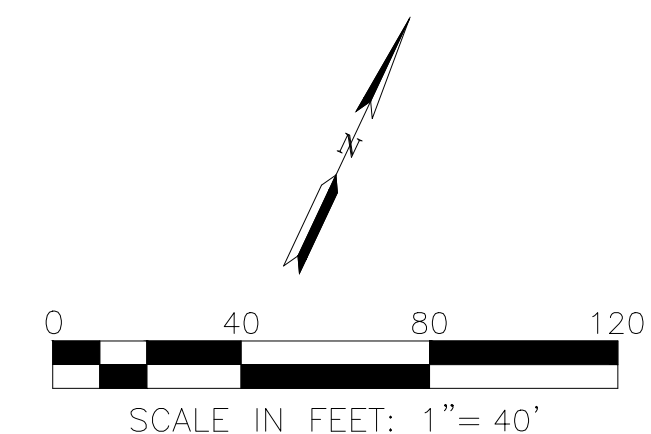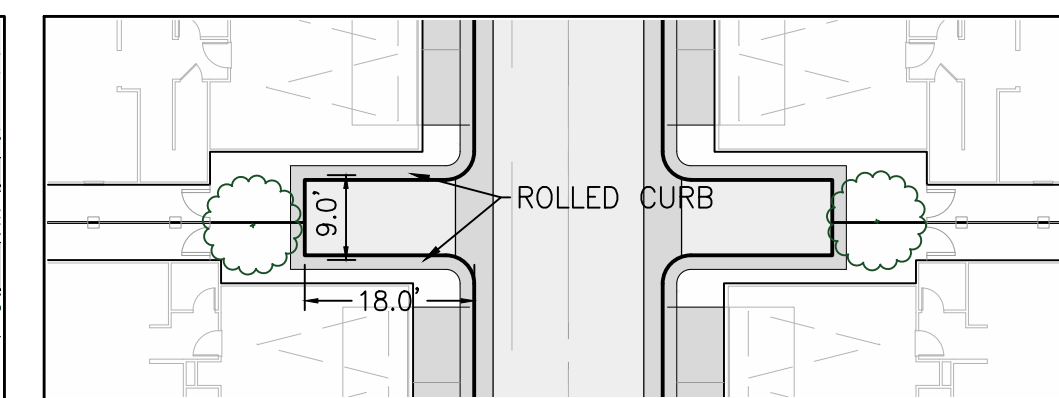

SB330 DESIGN REVIEW & VESTING TENTATIVE MAP APPLICATION

SITE PLAN - WEST

MONTEREY-BUTTERFIELD
MORGAN HILL, CALIFORNIA

SCALE
AS SHOWN

DATE
JAN 3, 2024

BY CK
JAN 3, 2024

DATE
JAN 3, 2024

DATE
JAN 3, 2024

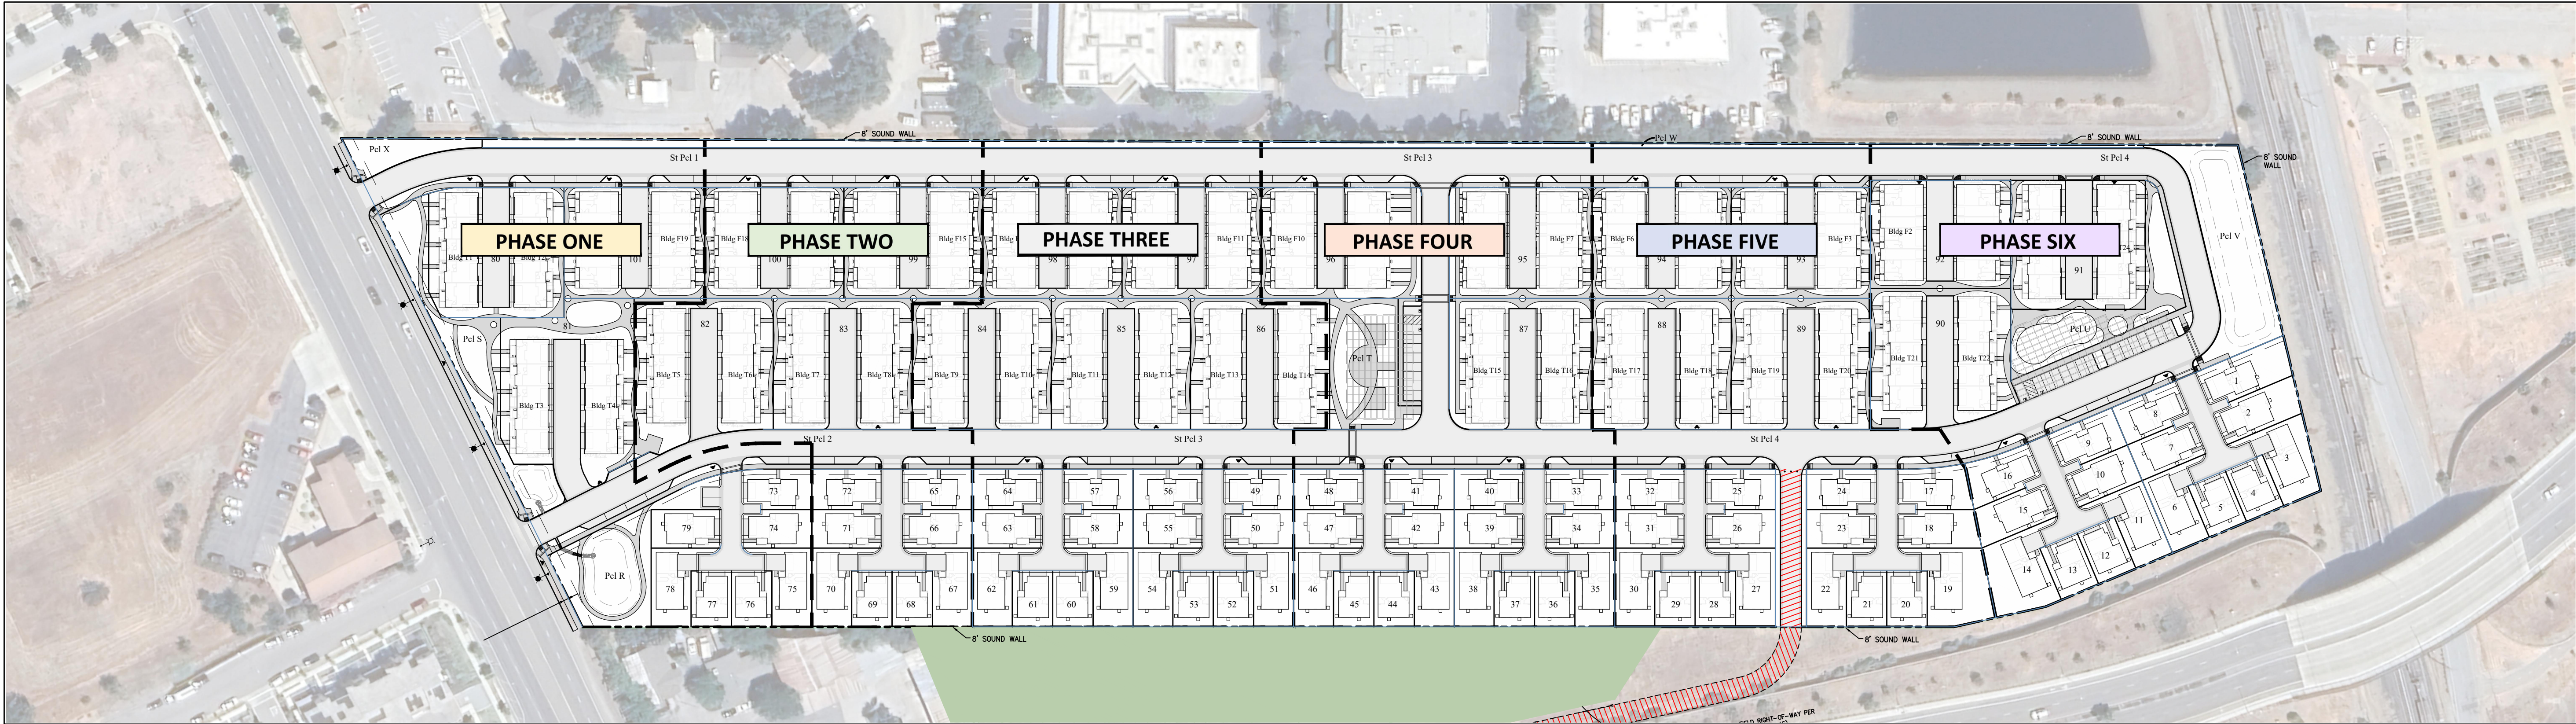

STACKED FLATS							
Unit SF			Building Totals				
	LV	GAR	Total	Units per Bldg	LV	GAR	Total
Unit 1	1,250	442	1,692	3	3,750	1,326	5,076
Unit 2	1,429	439	1,868	1	1,429	439	1,868
Unit 3	1,471	442	1,913	2	2,942	884	3,826
Per Building Totals			6	8,121	2,649	10,770	
Number of Buildings			20				
Total STACKED FLATS			120	162,420	52,980	215,400	
				162,420	52,980	215,400	

TOWNHOMES							
Unit SF				Building Totals			
	LV	GAR	Total	Units per Bldg	LV	GAR	Total
Unit 1	1,450	470	1,920	1	1,450	470	1,920
Unit 2	1,598	471	2,069	2	3,196	942	4,138
Unit 3	1,800	475	2,275	2	3,600	950	4,550
Per Building Totals				5	8,246	2,362	10,608
Number of Buildings				24			
Total TOWNHOMES				120	197,904	56,688	254,592
					197,904	56,688	254,592

CLUSTERS							
Plan SF				Plan Totals			
	LV	GAR	Total	# of Plans	LV	GAR	Total
Plan 1	1,480	440	1,920	20	29,600	8,800	38,400
Plan 2	1,589	453	2,042	19	30,191	8,607	38,798
Plan 3	1,807	433	2,240	20	36,140	8,660	44,800
Plan 4	2,246	432	2,678	20	44,920	8,640	53,560
Total CLUSTERS				79	140,851	34,707	175,558
					140,851	34,707	175,558

PHASE ONE							
STACKED FLATS							
Unit SF				Building Totals			
	LV	GAR	Total	Units per Bldg	LV	GAR	Total
Unit 1	1,250	442	1,692	3	3,750	1,326	5,076
Unit 2	1,429	439	1,868	1	1,429	439	1,868
Unit 3	1,471	442	1,913	2	2,942	884	3,826
Per Building Totals				6	8,121	2,649	10,770
Number of Buildings				2			
Total STACKED FLATS				12	16,242	5,298	21,540

TOWNHOMES							
Unit SF				Building Totals			
	LV	GAR	Total	Units per Bldg	LV	GAR	Total
Unit 1	1,450	470	1,920	1	1,450	470	1,920
Unit 2	1,598	471	2,069	2	3,196	942	4,138
Unit 3	1,800	475	2,275	2	3,600	950	4,550
Per Building Totals				5	8,246	2,362	10,608
Number of Buildings				4			
Total TOWNHOMES				20	32,984	9,448	42,432

CLUSTERS							
Plan SF				Plan Totals			
	LV	GAR	Total	# of Plans	LV	GAR	Total
Plan 1	1,480	440	1,920	2	2,960	880	3,840
Plan 2	1,589	453	2,042	1	1,589	453	2,042
Plan 3	1,807	433	2,240	2	3,614	866	4,480
Plan 4	2,246	432	2,678	2	4,492	864	5,356
Total CLUSTERS				7	12,655	3,063	15,718

PHASE TWO							
STACKED FLATS							
Unit SF				Building Totals			
	LV	GAR	Total	Units per Bldg	LV	GAR	Total
Unit 1	1,250	442	1,692	3	3,750	1,326	5,076
Unit 2	1,429	439	1,868	1	1,429	439	1,868
Unit 3	1,471	442	1,913	2	2,942	884	3,826
Per Building Totals				6	8,121	2,649	10,770
Number of Buildings				4			
Total STACKED FLATS				24	32,484	10,596	43,080

TOWNHOMES							
Unit SF				Building Totals			
	LV	GAR	Total	Units per Bldg	LV	GAR	Total
Unit 1	1,450	470	1,920	1	1,450	470	1,920
Unit 2	1,598	471	2,069	2	3,196	942	4,138
Unit 3	1,800	475	2,275	2	3,600	950	4,550
Per Building Totals				5	8,246	2,362	10,608
Number of Buildings				4			
Total TOWNHOMES				20	32,984	9,448	42,432

CLUSTERS							
Plan SF				Plan Totals			
	LV	GAR	Total	# of Plans	LV	GAR	Total
Plan 1	1,480	440	1,920	2	2,960	880	3,840
Plan 2	1,589	453	2,042	2	3,178	906	4,084
Plan 3	1,807	433	2,240	2	3,614	866	4,480
Plan 4	2,246	432	2,678	2	4,492	864	5,356
Total CLUSTERS				8	14,244	3,516	17,760

PHASE THREE							
STACKED FLATS							
Unit SF				Building Totals			
	LV	GAR	Total	Units per Bldg	LV	GAR	Total
Unit 1	1,250	442	1,692	3	3,750	1,326	5,076
Unit 2	1,429	439	1,868	1	1,429	439	1,868
Unit 3	1,471	442	1,913	2	2,942	884	3,826
Per Building Totals				6	8,121	2,649	10,770
Number of Buildings				4			
Total STACKED FLATS				24	32,484	10,596	43,080

TOWNHOMES							
Unit SF				Building Totals			
	LV	GAR	Total	Units per Bldg	LV	GAR	Total
Unit 1	1,450	470	1,920	1	1,450	470	1,920
Unit 2	1,598	471	2,069	2	3,196	942	4,138
Unit 3	1,800	475	2,275	2	3,600	950	4,550
Per Building Totals				5	8,246	2,362	10,608
Number of Buildings				6			
Total TOWNHOMES				30	49,476	14,172	63,648

CLUSTERS							
Plan SF				Plan Totals			
	LV	GAR	Total	# of Plans	LV	GAR	Total
Plan 1	1,480	440	1,920	4	5,920	1,760	7,680
Plan 2	1,589	453	2,042	4	6,356	1,812	8,168
Plan 3	1,807	433	2,240	4	7,228	1,732	8,960
Plan 4	2,246	432	2,678	4	8,984	1,728	10,712
Total CLUSTERS				16	28,488	7,032	35,520

PHASE FOUR							
STACKED FLATS							
Unit SF				Building Totals			
	LV	GAR	Total	Units per Bldg	LV	GAR	Total
Unit 1	1,250	442	1,692	3	3,750	1,326	5,076
Unit 2	1,429	439	1,868	1	1,429	439	1,868
Unit 3	1,471	442	1,913	2	2,942	884	3,826
Per Building Totals				6	8,121	2,649	10,770
Number of Buildings:							
Total STACKED FLATS				24	32,484	10,596	43,080

TOWNHOMES							
Unit SF				Building Totals			
	LV	GAR	Total	Units per Bldg	LV	GAR	Total
Unit 1	1,450	470	1,920	1	1,450	470	1,920
Unit 2	1,598	471	2,069	2	3,196	942	4,138
Unit 3	1,800	475	2,275	2	3,600	950	4,550
Per Building Totals				5	8,246	2,362	10,608
Number of Buildings				2			
Total TOWNHOMES				10	16,492	4,724	21,216


CLUSTERS							
Plan SF				Plan Totals			
	LV	GAR	Total	# of Plans	LV	GAR	Total
Plan 1	1,480	440	1,920	4	5,920	1,760	7,680
Plan 2	1,589	453	2,042	4	6,356	1,812	8,168
Plan 3	1,807	433	2,240	4	7,228	1,732	8,960
Plan 4	2,246	432	2,678	4	8,984	1,728	10,712
Total CLUSTERS				16	28,488	7,032	35,520

PHASE FIVE							
STACKED FLATS							
Unit SF				Building Totals			
	LV	GAR	Total	Units per Bldg	LV	GAR	Total
Unit 1	1,250	442	1,692	3	3,750	1,326	5,076
Unit 2	1,429	439	1,868	1	1,425	439	1,868
Unit 3	1,471	442	1,913	2	2,942	884	3,826
Per Building Totals				6	8,121	2,649	10,770
Number of Buildings							
Total STACKED FLATS				24	32,484	10,596	43,080

TOWNHOMES							
Unit SF				Building Totals			
	LV	GAR	Total	Units per Bldg	LV	GAR	Total
Unit 1	1,450	470	1,920	1	1,450	470	1,920
Unit 2	1,598	471	2,069	2	3,196	942	4,138
Unit 3	1,800	475	2,275	2	3,600	950	4,550
Per Building Totals				5	8,246	2,362	10,608
Number of Buildings				4			
Total TOWNHOMES				20	32,984	9,448	42,432

CLUSTERS							
Plan SF				Plan Totals			
	LV	GAR	Total	# of Plans	LV	GAR	Total
Plan 1	1,480	440	1,920	4	5,920	1,760	7,680
Plan 2	1,589	453	2,042	4	6,356	1,812	8,168
Plan 3	1,807	433	2,240	4	7,228	1,732	8,960
Plan 4	2,246	432	2,678	4	8,984	1,728	10,712
Total CLUSTERS				16	28,488	7,032	35,520

PHASE SIX							
STACKED FLATS							
Unit SF				Building Totals			
	LV	GAR	Total	Units per Bldg	LV	GAR	Total
Unit 1	1,250	442	1,692	3	3,750	1,326	5,076
Unit 2	1,429	439	1,868	1	1,429	439	1,868
Unit 3	1,471	442	1,913	2	2,942	884	3,826
Per Building Totals				6	8,121	2,649	10,770
Number of Buildings				2			
Total STACKED FLATS				12	16,242	5,298	21,540

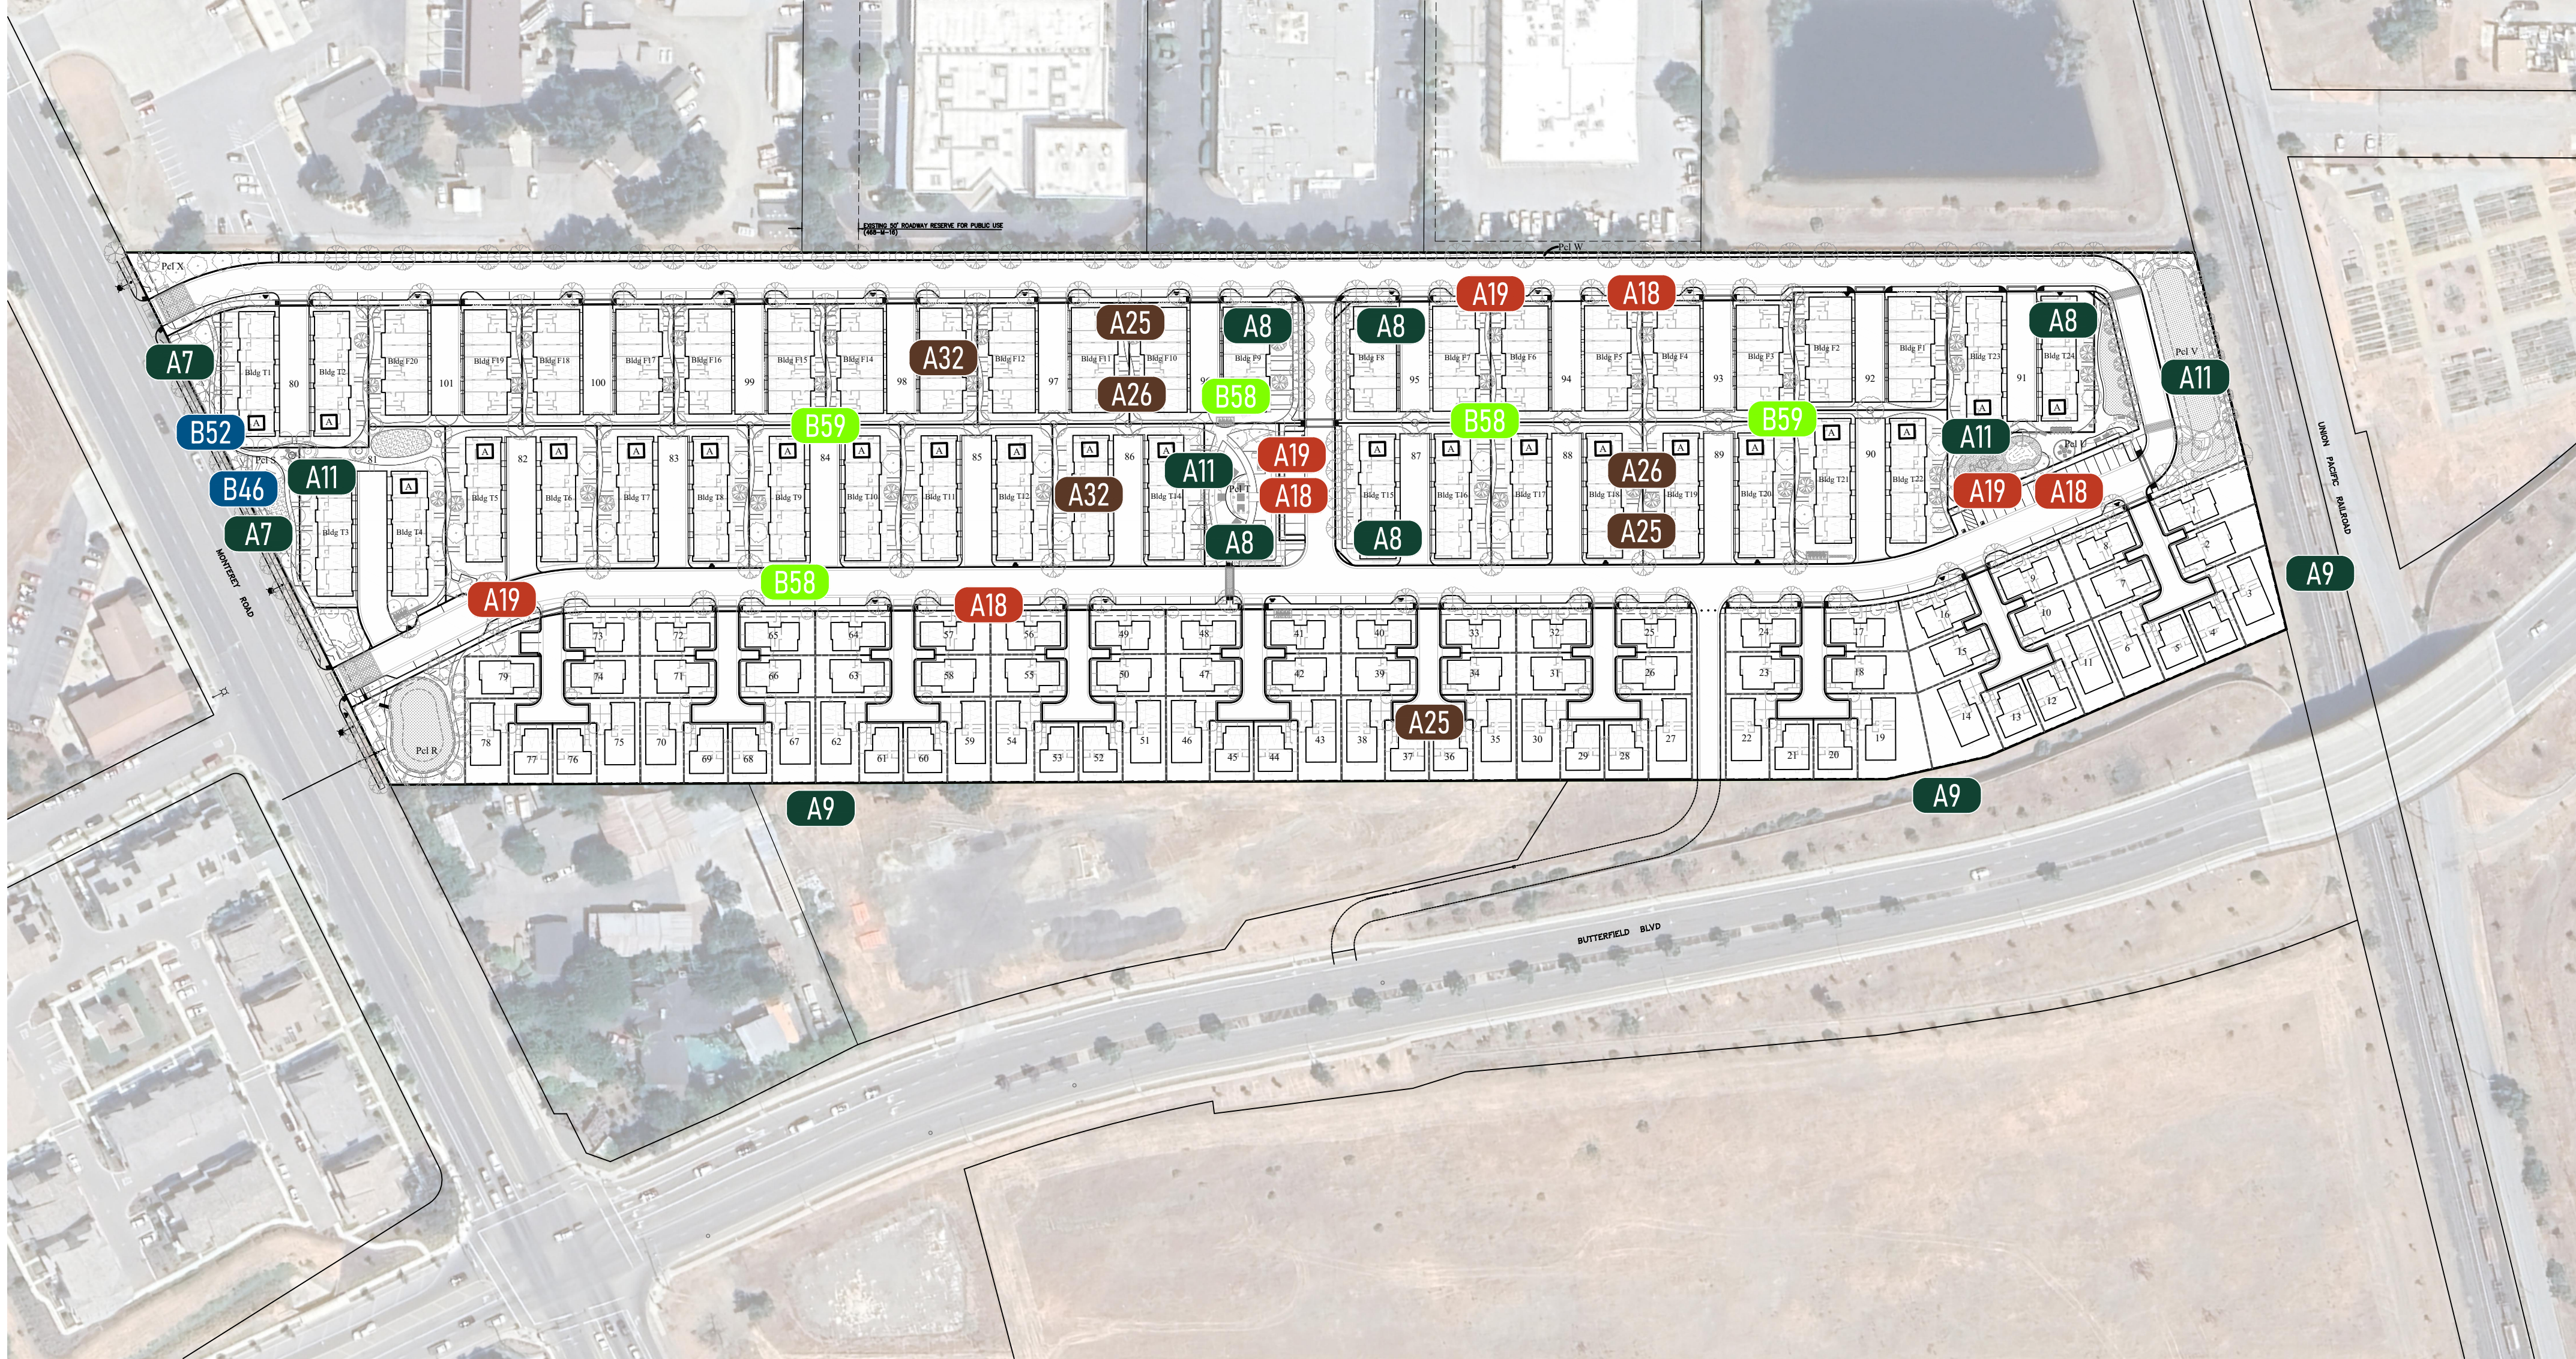

SITE PLANNING	
A3	
A7	RESIDENTIAL FRONT ENTRANCE ORIENTATION TO AN EXISTING STREET (COLLECTOR OR ARTERIAL) IS LOCATED ALONG THE STREET UNLESS SOUNDWALLS ARE INSTALLED
A8	INTERSECTION SIGHT DISTANCE/CLEAR VISION TRIANGLE IN COMPLIANCE WITH MHMC 18.92.080
A9	SOUND WALLS INCORPORATED INTO PROJECT DESIGN PER ACOUSTICAL REPORT AND COMPLIES WITH THE OBJECTIVE STANDARDS CRITERIA
A10	PROJECT COMPLIES WITH AGRICULTURAL BUFFER PROVIDED IN THE OBJECTIVE STANDARDS CRITERIA
A11	ON-SITE RECREATIONAL AMENITIES ARE PROVIDED PER SIZE/TIER TABLE
A16	USEABLE PRIVATE AND COMMON OPEN SPACE MEET BY-UNIT TYPE PROVIDED IN THE OBJECTIVE STANDARDS CRITERIA

PARKING IMPROVEMENTS	
A17	REQUIRED ON-SITE PARKING PER MHMC 18.72.030
A18	PARKING DESIGN & DEVELOPMENT STANDARDS COMPLY WITH MHMC 18.72.060
A19	MULTI-FAMILY PARKING DISPERSED THROUGHOUT PROJECT AND NOT VISIBLE FROM THE STREET
A20	MULTI-FAMILY PROJECTS (5+ UNITS) PROVIDE BICYCLE PARKING PER MHMC 18.72.080
A21	PROJECTS WITH 6+ SPACES, LIGHTING INFORMATION IS PROVIDED PER MHMC 18.72.060.G
A22	PROJECTS WITH 6+ SPACES DEMONSTRATE PARKING LOT SCREENING AND LANDSCAPING PER MHMC SECTIONS 18.72.060.I AND 18.72.070
A23	PARKING LOTS WITH 30+ SPACES INCLUDE A PEDESTRIAN WALKWAY IN COMPLIANCE WITH ADA REQUIREMENTS PER MHMC 18.72.060.H
A24	PARKING LOTS WITH 25+ SPACES INCLUDE EV CHARGING STATIONS PER MHMC SECTION 18.72.040.C

ARCHITECTURAL DESIGN FEATURES (APPLICABLE TO SITE PLAN)	
A25	50% OF HOMES FACING A STREET OR COMMON INTERIOR COURTYARD INCLUDE A FRONT PORCH ON GROUND FLOOR (6'X5' MIN)
A26	25% OF HOMES FACING A STREET, ALLEY OR COMMON INTERIOR COURTYARD INCLUDE A BALCONY OVER LOOKING COMMON AREA (6'X4' MIN)
A27	ALL FENCES AND WALLS DESIGNED FOR SCREENING PURPOSES SHALL BE OF SOLID MATERIAL
A32	SEPARATE STRUCTURES-ATTACHED: PROJECTS MAXIMUM NUMBER OF UNITS: 7 PER SINGLE FAMILY ATTACHED
A37	EXTERIOR MECHANICAL AND ELECTRICAL EQUIPMENT SCREENED OR INCORPORATED INTO SITE/BUILDING DESIGN AND COMPLIES WITH THE OBJECTIVE STANDARDS CRITERIA
A40	DETACHED SINGLE FAMILY PROJECTS PAVED/IMPERVIOUS SURFACES DO NOT EXCEED 50% OF THE FRONT AND STREET SIDE SETBACK AREAS
A41	DECORATIVE PERVIOUS PAVEMENT DESIGN TOTALS AT LEAST 10% OF THE PAVED AND/OR LANDSCAPED AREA AND COMPLIES WITH THE OBJECTIVE STANDARDS CRITERIA
A45	COLLECTION TRUCK CIRCULATION PLAN THAT MEETS THE RECOLOGY SOUTH VALLEY STANDARDS AND COMPLIES WITH THE OBJECTIVE STANDARDS CRITERIA

B. ENGINEERING - LAND DEVELOPMENT REQUIREMENTS	
SITE PLANNING	
B46	PROJECTS ADJACENT TO ARTERIAL STREETS DO NOT INCLUDE WALLS OR FENCES UNLESS REQUIRED BY ACOUSTICAL ANALYSIS
B47	NEW PUBLIC AND PRIVATE STREETS ARE CONSISTENT WITH GENERAL PLAN TRANSPORTATION ELEMENT AND STREET STANDARD DETAILS
B48	UTILITY TRANSFORMERS ARE INSTALLED UNDERGROUND UNLESS PRECLUDED BY PHYSICAL LIMITATIONS AND CONFORMS TO THE OBJECTIVE STANDARDS CRITERIA
B49	UTILITY DISTRIBUTION AND SERVICE CONNECTIONS ARE PLACED UNDERGROUND AND CONFORMS TO THE OBJECTIVE STANDARDS CRITERIA
B50	WATER METERS ARE LOCATED IN A PUBLIC RIGHT-OF-WAY OR P.S.E. AND CONFORMS TO THE OBJECTIVE STANDARDS CRITERIA
B51	IF PROJECT IS LOCATED ADJACENT TO A CATEGORY 1 OR 2 STREAM, SETBACKS ARE IDENTIFIED ON PROJECT PLANS
B52	A 5' PLANTING STRIP AND STREET TREES (WITH IRRIGATION) IS PROVIDED BETWEEN STREET AND SIDEWALK

PEDESTRIAN, BICYCLE, AND TRANSIT IMPROVEMENTS	
B53	NEW STREET ALIGNS AND CONNECTS TO EXISTING STREETS INTERSECTING WITH PROJECT BOUNDARY
B54	NEW STREETS EXTEND TO ADJOINING UNDEVELOPED LAND + PUBLIC ACCESS EASEMENTS ARE PROVIDED
B55	PROJECT PROVIDES OFF-STREET BICYCLE AND PEDESTRIAN CONNECTIONS IN ACCORDANCE WITH THE RIVERMARC TRAILS, PARKS AND RECREATION MASTER PLAN AND GENERAL PLAN POLICY CNF-11.5 AND CNF-11.6, AND COMPLIES WITH THE OBJECTIVE STANDARDS CRITERIA
B56	THE PROJECT INCORPORATES "COMPLETE STREET DESIGN ELEMENTS" THAT MEETS THE NEEDS OF MULTIPLE USERS CONSISTENT WITH OBJECTIVE STANDARDS CRITERIA
B57	REVIEW LETTER FROM VALLEY TRANSPORTATION AGENCY FOR COMPLIANCE WITH THEIR STANDARDS AND REQUIREMENTS
B58	MULTI-FAMILY PROJECTS PROJECT INCORPORATES ENHANCED BICYCLE AND PEDESTRIAN IMPROVEMENTS PER THE OBJECTIVE STANDARDS CRITERIA
B59	PROJECT PROVIDES PEDESTRIAN CONNECTIONS FROM ALL ENTRANCES TO COMMON OPEN SPACE, RECREATION FACILITIES, AND OTHER PROJECT AMENITIES
B60	CONTINUOUS SIDEWALKS ARE PROVIDED ON BOTH SIDES OF STREETS IN COMPLIANCE WITH MHMC CHAPTER 17.34

MUNICIPAL INFRASTRUCTURE	
B61	PROJECT PROVIDES LOCAL WATER DISTRIBUTION LINES TO SERVE THE PROPOSED PROJECT TO CITY DESIGN STANDARDS AND STANDARD DETAILS AND COMPLIANCE WITH THE OBJECTIVE STANDARDS CRITERIA
B62	SUFFICIENT WASTEWATER COLLECTION SYSTEM IS PROVIDED TO SERVE THE PROJECT TO CITY DESIGN STANDARDS AND STANDARD DETAILS AND COMPLIANCE WITH THE OBJECTIVE STANDARDS CRITERIA
B63	SUFFICIENT STORM DRAINAGE COLLECTION SYSTEM TO SERVE THE PROJECT AND COMPLIES WITH THE OBJECTIVE STANDARDS CRITERIA
B64	THE PROJECT COMPLIES WITH THE STORM WATER INFRASTRUCTURE OBJECTIVE CRITERIA STANDARDS AND PROVIDES A GEOTECHNICAL/SOILS ASSESSMENT
B65	PROJECT IS SUBJECT TO FLOODPLAIN MANAGEMENT REGULATIONS SPECIFIED IN MHMC CHAPTER 19.80 IF LOCATED WITHIN AN AREA IDENTIFIED AS SPECIAL FLOOD AREAS OR FLOODWAY AREAS.
B66	THE PROJECT COMPLIES WITH THE OBJECTIVE STANDARDS CRITERIA FOR BROADBAND CONNECTIVITY

DESIGN AND DEVELOPMENT STANDARD			
11. On-Site Recreational Amenities: The project has provided on-site recreational amenities to serve residents based on the following table. (GP Policy CNF-11.10 Open Space)			
NUMBER OF AMENITIES REQUIRED FROM EACH TIER BASED ON PROJECT SIZE			
Project Size	Tier 1	Tier 2	Tier 3
16 to 50 units	2	2	
51-100 units	2	2	1
101-150 units	2	2	2
151+ units	2	3	3
201+ units	2	3	3

Tier 1 amenities:


- Shuffleboard
- Horseshoes
- Bowling green w/artificial turf
- Picnic/barbecue area
- Park benches
- Passive water features (e.g. fountain)
- Passive recreation area and/or gardens
- Tot Lot (small playground, typically designed for toddlers 2 and under)

Tier 2 amenities:

- Cabana or shade trellis area
- Two picnic/barbecue areas
- Clubhouse
- Volleyball court and/or Bocce ball court
- Outdoor racquetball/handball tilt-up wall
- Dog Park
- Sauna and/or Jacuzzi
- Community garden plots (minimum one forty-eight-square-foot plot per each ten dwelling units) with water service located in an area that will get a minimum of six hours of direct sun when trees mature
- ½ court basketball (one hoop)
- Bridle paths
- Bocce ball
- Artificial turf putting green
- Exercise structure or complex (age-appropriate play equipment/minimum three activities; can be integrated in structure)


Tier 3 amenities:

- Softball field
- Sports court and/or 2 1/2-court basketball courts (two hoops)
- Restroom area
- ½ scale soccer field
- Exercise structure or complex (age-appropriate play equipment/minimum five activities; can be integrated in structure)
- Jacuzzi and separate child wading pool
- Tennis court
- Recreation hall with exercise equipment and/or game equipment
- Exercise room
- Clubhouse w/ kitchen
- Swimming pool

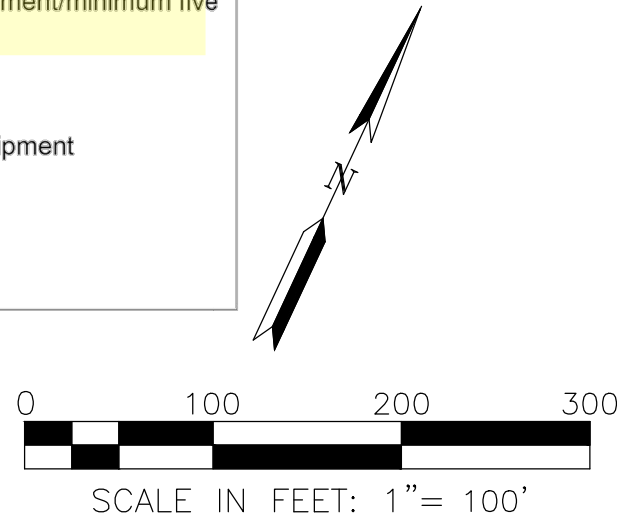

C. BUILDING DIVISION REQUIREMENTS	
BUILDING DIVISION REVIEW	
B67	BUILDING CODE ANALYSIS TO SHOW COMPLIANCE WITH BUILDING AREA, HEIGHT, OCCUPANCY CLASSIFICATION, AND TYPE OF CONSTRUCTION.
B68	FIRE SEPARATION DISTANCES FROM BUILDINGS TO PROPERTY LINES AND BETWEEN BUILDINGS
B69	PROJECT DELINEATES THE ACCESSIBLE PATH OF TRAVEL FROM PUBLIC SIDEWALK, ACCESSIBLE PARKING/ELECTRIC VEHICLE SPACES, COMMON AREAS TO BUILDING ENTRANCES
B70	PROJECT COMPLIES WITH BUILD IT GREEN OR LEED CHECKLIST IN COMPLIANCE WITH MHMC CHAPTER 15.65
B71	NO NATURAL GAS INFRASTRUCTURE AS SPECIFIED IN MHMC CHAPTER 15.63
B72	PROJECT IS IN COMPLIANCE WITH MHMC CHAPTER 15.63. ACOUSTICAL ANALYSIS REPORT WITH THE PLANS SHOWING INTERIOR AND EXTERIOR NOISE MITIGATION TO BE SUBMITTED.

D. FIRE DEPARTMENT REQUIREMENTS	
SEE SHEET C-7	
BROADBAND NOTES:	
1. THE PROJECT SHALL INSTALL BROADBAND CONDUIT IN THE PUBLIC RIGHT OF WAY TO SERVICE THE PROJECT IN ACCORDANCE WITH THE CITY OF MORGAN HILL BROADBAND STANDARDS.	
2. BROADBAND CONDUIT WILL BE PROVIDED FROM THE PUBLIC RIGHT OF WAY TO EACH HOME OR BUILDING IN THE PROJECT.	

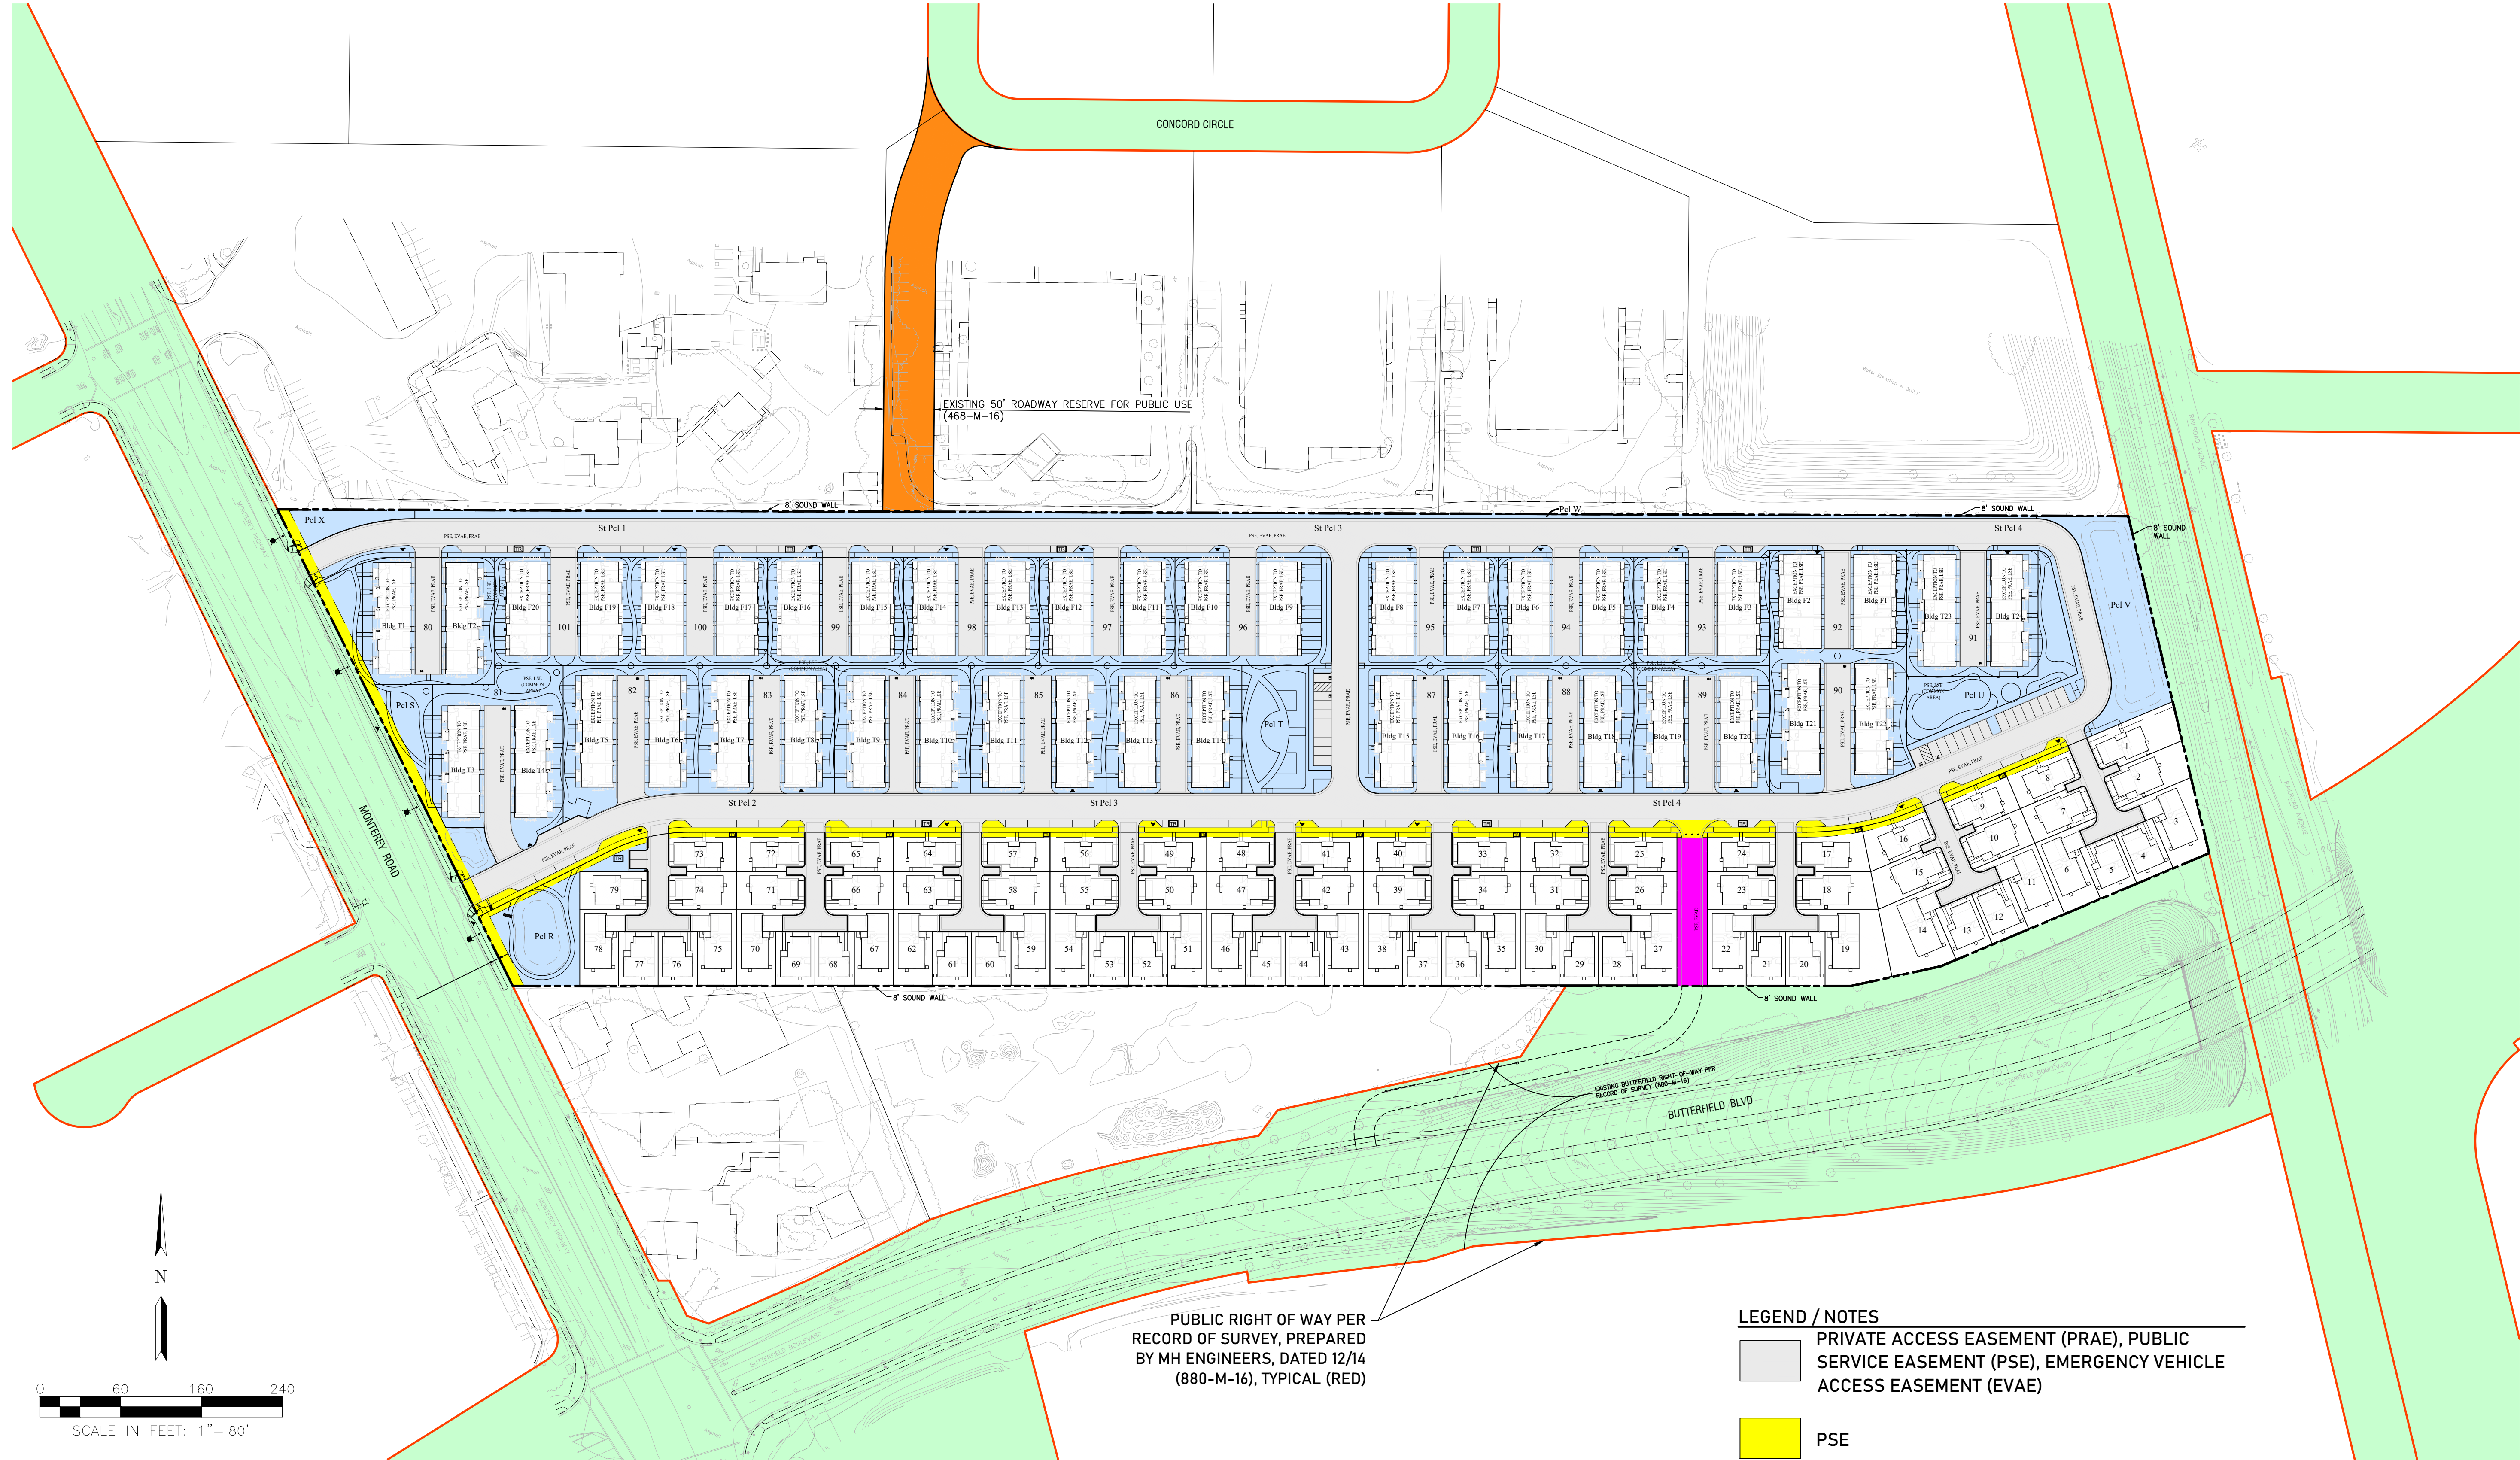

- LEGEND / NOTES**
- PRIVATE ACCESS EASEMENT (PRAE), PUBLIC SERVICE EASEMENT (PSE), EMERGENCY VEHICLE ACCESS EASEMENT (EVAE)
 - PSE
 - EVAE
 - PSE, LANDSCAPE EASEMENT (LSE)
 - 50' ROADWAY RESERVE (468-M-16) - EXISTING
 - ADJACENT PUBLIC RIGHT OF WAY - EXISTING

1. THERE ARE NO EXISTING EASEMENTS ON SITE.

SB330 DESIGN REVIEW & VESTING TENTATIVE MAP APPLICATION

CONDITION OF TITLE
MONTEREY-BUTTERFIELD
MORGAN HILL, CALIFORNIA

SCALE

BY CK

DATE

DATE

DATE

DATE

DATE

DATE

DATE

DATE

DATE

DATE

DATE

DATE

SCALE

BY CK

DATE

DATE

DATE




- GENERAL NOTES:

1. ALL SIDEWALKS AND WALKWAYS SHALL BE COMPLIANT WITH THE LATEST ADA STANDARDS. CURB RAMPS WITH DETECTABLE WARNING SURFACE SHALL BE PROVIDED AT ALL STREET CROSSINGS.
2. ALL PROPOSED GRADES SHOWN ARE PRELIMINARY AND SUBJECT TO REFINEMENT DURING FINAL DESIGN.
3. SEE SHEET C-13 AND C-14 FOR BORETENTION FACILITIES.
4. BENCHMARK: SANTA CLARA VALLEY WATER DISTRICT BENCHMARK "BM1067", BRASS DISK "R19" AT UPR, 300 FEET SOUTH FROM COCHRAN ROAD ALONG OLD MONTEREY ROAD, OPPOSITE TO ADDRESS 1515 OLD MONTEREY ROAD, DISK IS ON TOP OF CONCRETE HEADWALL, ON THE NORTHWESTERLY SIDE OF TRACKS, OVER A 2-FOOT DIAMETER STEEL PIPE CULVERT, 9.5 FEET SOUTHWESTLY FROM THE MOST NORTHWESTERLY RAIL, 37.5 FEET NORTH-EASTERN FROM THE UTILITY POLE NO. GT10968, ELEVATION(NVD83) = 353.27 FEET.

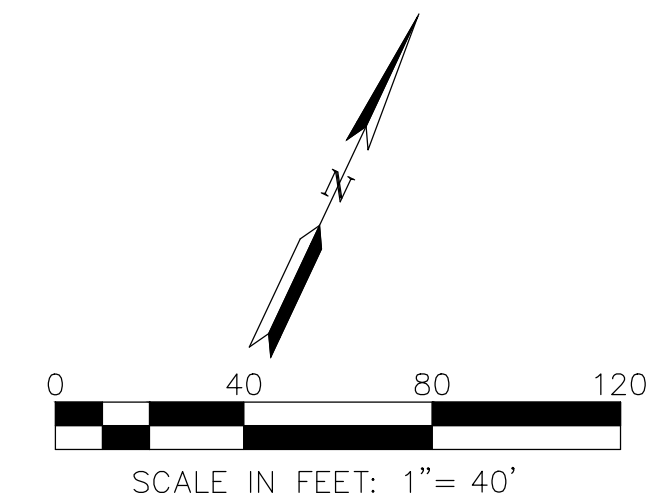

PLOT DATE: March 27, 2024
W:\RUGGERI-JENSEN-AZAR\PROJECTS\2024\24-0001\24-0001-01 PRELIMINARY STORMWATER CONTROL PLAN.dwg

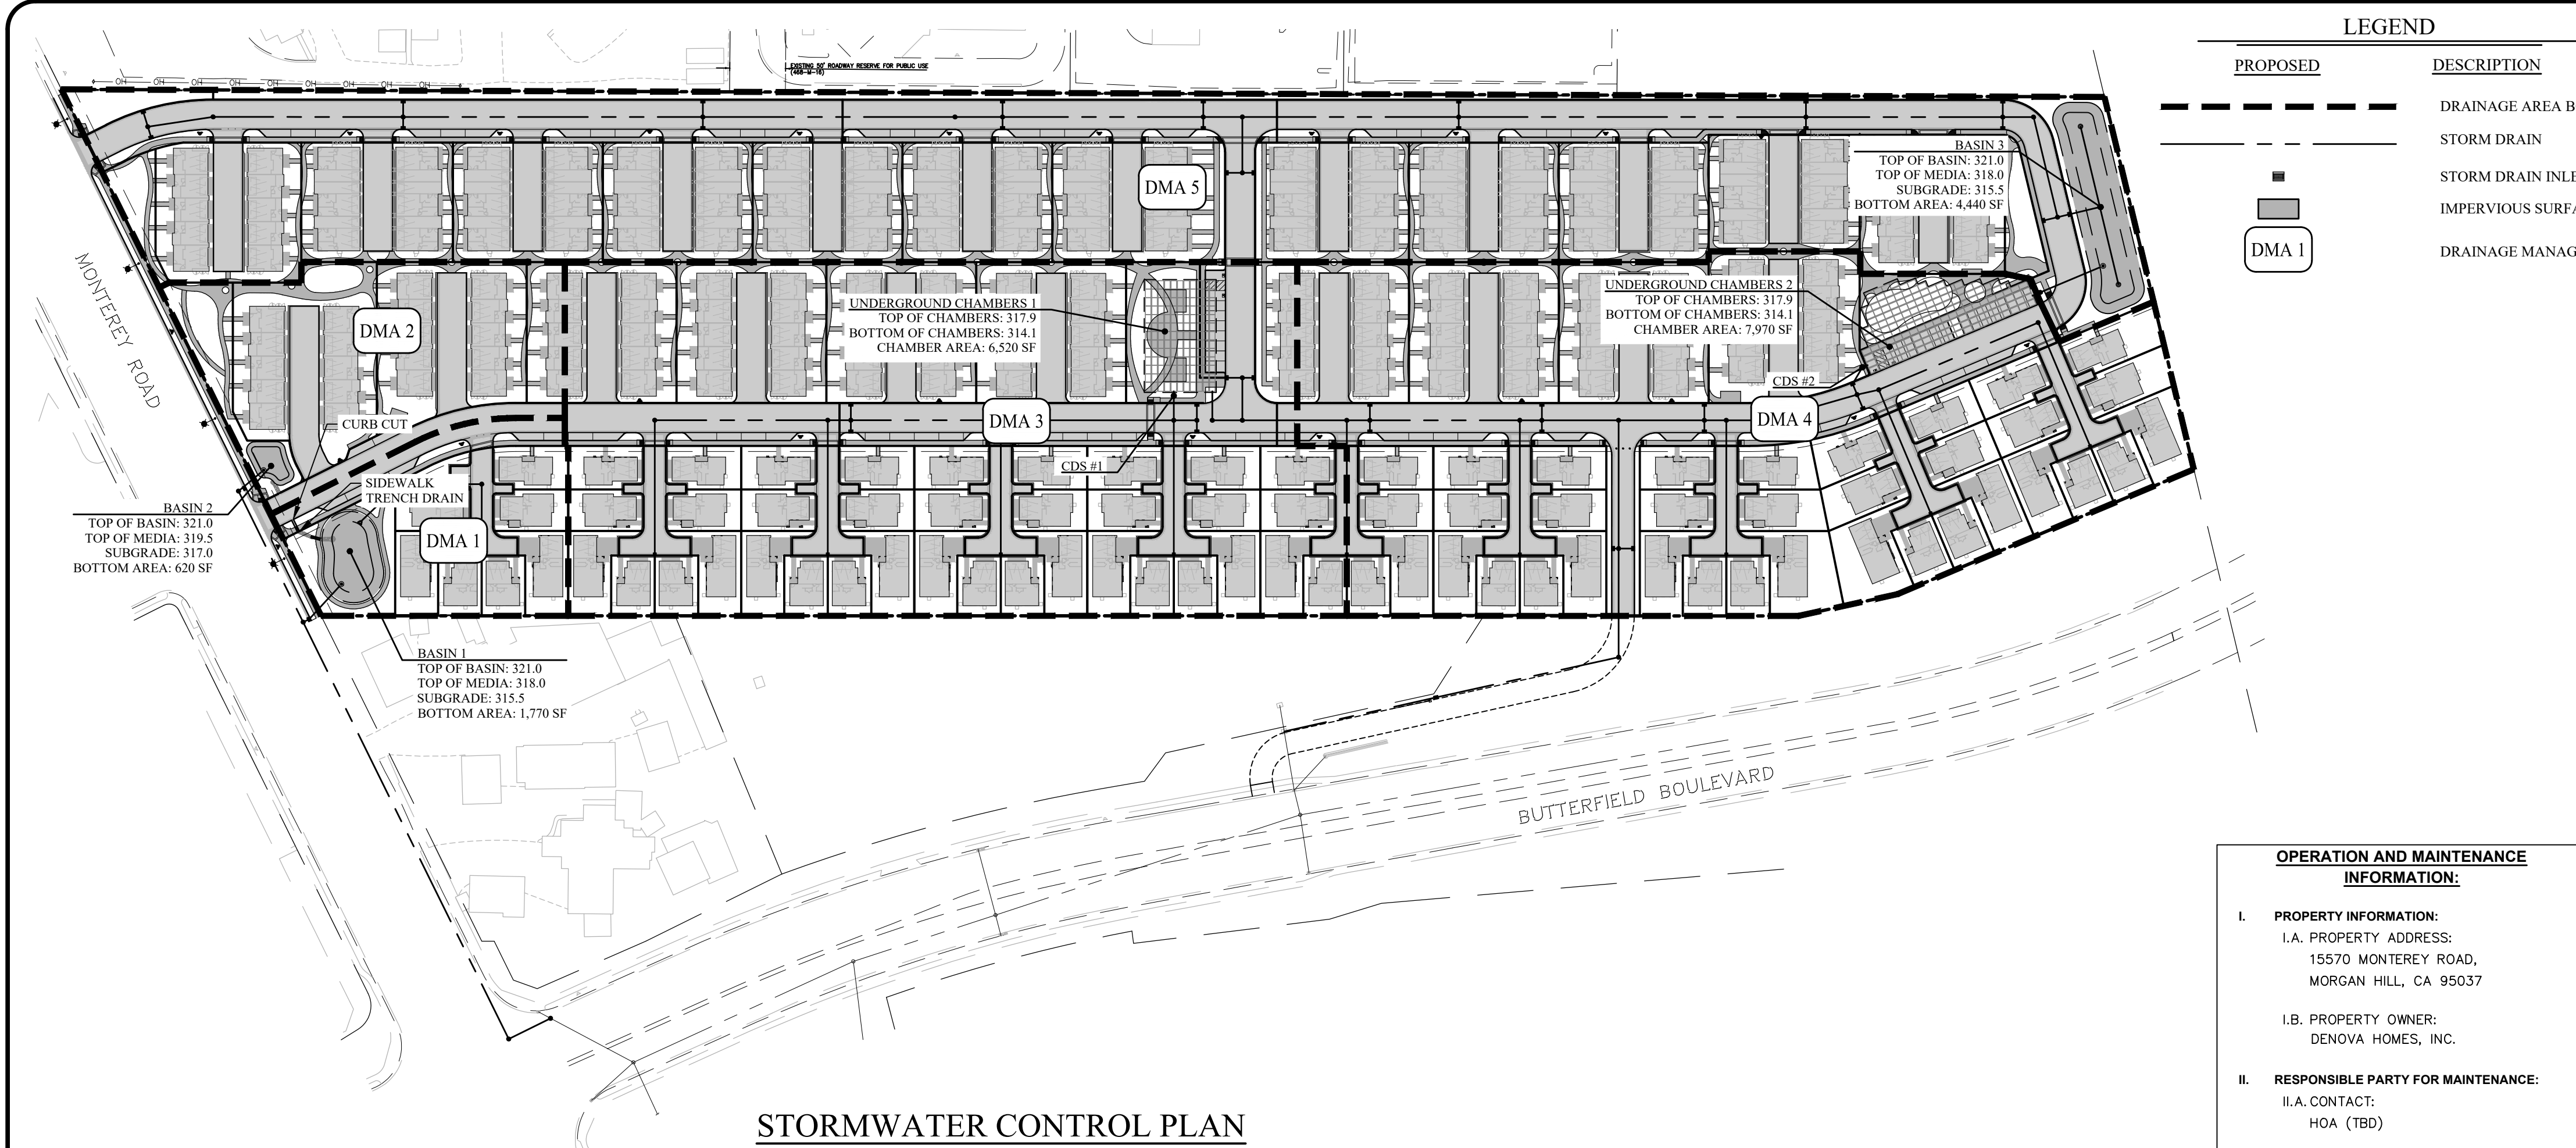

STORMWATER CONTROL PLAN

95% RAINFALL DEPTH RUNOFF RETENTION VOLUME

DMA		Total DMA Area (SF)	Impervious Surface (SF)				Pervious Surface (SF)				Runoff Retention Volume Calculation				SCM Summary					
			Roof	AC Street/Parking	Concrete/Hardscape	Total	Managed Turf	Landscape/Grass	Pervious Concrete	Pavers	Native Landscape/Undisturbed	Total	Equivalent Impervious Surface Area (ft²)	% Impervious	Runoff Coefficient	95th% Volume, V ₉₅ (ft³)	SCM Description	SCM ID	SCM Area Provided (ft²)	95th% Volume Required (ft³)
1	37,460	9,365	9,365	9,365	28,095		9,365				9,365	29,032	75%	0.54	2,953	Bioretention	Basin 1	1,720	2,953	3,343
2	54,430	13,608	13,608	13,608	40,823		13,608				13,608	42,183	75%	0.54	4,291	Bioretention	Basin 2	620	4,291	1,261
3	214,150	53,538	53,538	53,538	160,613		53,538				53,538	165,966	75%	0.54	16,883	Chambers	Chamber 1	6,550	16,883	15,734
4	216,880	54,220	54,220	54,220	162,660		54,220				54,220	168,082	75%	0.54	17,099	Chambers	Chamber 2	7,970	17,099	14,684
5	282,050	70,513	70,513	70,513	211,538		70,513				70,513	218,589	75%	0.54	22,237	Bioretention	Basin 5	4,440	22,237	8,486
Total	804,970	201,243	201,243	201,243	603,728	0	201,243	0	0	0	201,243	623,852	75%	0.54	63,463					

Notes:

- Bioretention areas were sized using the Routing Method in Conjunction with the CivilStorm Computer Program by Bentley Systems Incorporated. The routing model utilizes the design infiltration rate shown in the Table above
- Because the model accounts for infiltration during the theoretical 24-hour storm event, the total volume provided is less than the total volume required. The routing model demonstrated that the SCM can infiltrate the full 95th% runoff volume before discharging to downstream stormwater facilities.
- A minimum 0.5' freeboard is provided above the overflow riser elevation.

Governing Equations:

$$V_{95} = \frac{C^*P_{95}^*A}{12}$$

$$V_{95} = 95\% \text{ Rainfall Depth Runoff Retention Volume (ft}^3\text{)}$$

$$C = 0.858i^{0.7} - 0.78i^{0.7} + 0.774i + 0.04$$

$$P_{95} = 1.74$$

$$A = \text{drainage area (ft}^2\text{)}$$

$$i = \% \text{ Impervious}$$

$$\text{Area} = \frac{V_{95} * 12}{D_r + D_{95} * R_{95} + D_o * R_o}$$

$$\text{Area} = \text{Design SCM area based on 95\% runoff retention volume (ft}^2\text{)}$$

$$D = \text{SCM Layer depth (in)}$$

$$R = \text{SCM Layer porosity (in)}$$

$$T_D = \frac{V_{95} * 12 * SF}{I * \text{Area}}$$

$$T_D = \text{Drowdown time (hr)}$$

$$A = \text{Available SCM area (ft}^2\text{)}$$

$$I = 4.0$$

CDS UNIT SIZING

CDS ID	TRIBUTARY AREA (AC)	PERCENT IMPERVIOUS	TREATMENT INTENSITY (IN/HR)	TREATMENT FLOWRATE (CFS)*
1	4.9	75%	0.2	0.74
2	5.0	75%	0.2	0.75

*CONTECH CDS2020-5-C EXCEEDS THESE FLOWRATES.

CDS2020-5-C REMOVES 75 MICRONS AT 80% AND 100% TRASH.

PRELIMINARY STORMWATER TABLE

Project Name: Monterey-Butterfield

Project Location: Morgan Hill, CA

Date: December 2023

Project Information

Area = 804,970 ft²

Existing Impervious Area = 12,620 ft²

Total project area

Existing Percent Impervious area

Ex Imperv Area To Remain = 0 ft²

Replaced Imperv Area = 12,620 ft²

New Imperv Area = 591,108 ft²

Total Impervious Area = 603,728 ft²

Total existing impervious surface to remain

Total existing impervious surface to be replaced as part of project

Total new impervious surface to be installed as part of project

Total project impervious area

Percent impervious area

Water Management Zone = 1

Performance Requirements

No. 1 = Implement site design and runoff reduction strategies

No. 2 = Provide water quality treatment for 85% storm event

No. 3 = Prevent offsite discharge from events up to the 95th% storm event via optimizing infiltration

No. 4 = Reduce peak flows to pre-project levels for 2-yr through 10-yr storm events

No. 5 = Reduce peak flows to pre-project levels for 25-year storm event (total rainfall of 5.24 inches)

Rainfall Design Information

MAP = 23.35 in Mean Annual Precipitation

P_{85%} = 1.08 in 85th% 24-hr rainfall depth

P_{95%} = 1.74 in 95th% 24-hr rainfall depth

Soil Type Design Information

Site HSG = B/C NRCS Hydrologic Soil Group Classification


Infiltration = 8 in/hr Infiltration rate HSG Class B

Safety Factor Applied:

Design Infiltration Rate = 4.0 in/hr

ROUTINE MAINTENANCE ACTIVITIES:

ROUTINE MAINTENANCE ACTIVITIES FOR BIORETENTION SYSTEMS		
NO.	MAINTENANCE TASK	FREQUENCY OF TASK
1	INSPECT THE PLANTER SURFACE AREA, INLETS AND OUTLETS FOR OBSTRUCTIONS AND TRASH; CLEAR ANY OBSTRUCTIONS AND REMOVE TRASH.	QUARTERLY
2	INSPECT PLANTER FOR STANDING WATER. IF STANDING WATER DOES NOT DRAIN WITHIN 2-3 DAYS, THE SURFACE BIOTREATMENT SOIL SHOULD BE TILLED OR REPLACED WITH THE APPROVED SOIL MIX AND REPLANTED. USE THE CLEANOUT RISER TO CLEAR ANY UNDERDRAINS OF OBSTRUCTIONS OR CLOGGING MATERIAL.	QUARTERLY
3	CHECK FOR ERODED OR SETTLED BIOTREATMENT SOIL MEDIA. LEVEL SOIL WITH RAKE AND REMOVE/REPLANT VEGETATION AS NECESSARY.	QUARTERLY
4	MAINTAIN THE VEGETATION AND IRRIGATION SYSTEM. PRUNE AND WEED TO KEEP FLOW-THROUGH PLANTER NEAT AND ORDERLY IN APPEARANCE.	QUARTERLY
5	EVALUATE HEALTH AND DENSITY OF VEGETATION. REMOVE AND REPLACE ALL DEAD AND DISEASED VEGETATION. REMOVE EXCESSIVE GROWTH OF PLANTS THAT ARE TOO CLOSE TOGETHER.	ANNUALLY, BEFORE THE WET SEASON BEGINS
6	USE COMPOST AND OTHER NATURAL SOIL AMENDMENTS AND FERTILIZERS INSTEAD OF SYNTHETIC FERTILIZERS, ESPECIALLY IF THE SYSTEM USES AN UNDERDRAIN.	ANNUALLY, BEFORE THE WET SEASON BEGINS
7	INSPECT THE OVERFLOW PIPE TO MAKE SURE THAT IT CAN SAFELY CONVEY EXCESS FLOWS TO A STORM DRAIN. REPAIR OR REPLACE ANY DAMAGED OR DISCONNECTED PIPING. USE THE CLEANOUT RISER TO CLEAR UNDERDRAINS OF OBSTRUCTIONS OR CLOGGING MATERIAL.	ANNUALLY, BEFORE THE WET SEASON BEGINS
8	INSPECT THE ENERGY DISSIPATOR AT THE INLET TO ENSURE IT IS FUNCTIONING ADEQUATELY, AND THAT THERE IS NO SCOUR OF THE SURFACE MULCH. REMOVE ANY ACCUMULATION OF SEDIMENT.	ANNUALLY, BEFORE THE WET SEASON BEGINS
9	INSPECT AND, IF NEEDED, REPLACE WOOD MULCH. IT IS RECOMMENDED THAT 2" TO 3" OF COMPOSTED ARBOR MULCH BE APPLIED ONCE A YEAR.	ANNUALLY, BEFORE THE WET SEASON BEGINS
10	INSPECT SYSTEM FOR EROSION OF BIOTREATMENT SOIL MEDIA, LOSS OF MULCH, STANDING WATER, CLOGGED OVERFLOWS, WEEDS, TRASH AND DEAD PLANTS. IF USING ROCK MULCH, CHECK FOR 3" OF COVERAGE.	ANNUALLY AT THE END OF THE RAINY SEASON, AND/OR AFTER LARGE STORM EVENTS
11	INSPECT SYSTEM FOR STRUCTURAL INTEGRITY OF WALLS, FLOW SPREADERS, ENERGY DISSIPATORS, CURB CUTS, OUTLETS AND FLOW SPLITTERS.	ANNUALLY AT THE END OF THE RAINY SEASON, AND/OR AFTER LARGE STORM EVENTS
ROUTINE MAINTENANCE ACTIVITIES FOR SUBSURFACE INFILTRATION SYSTEMS		
NO.	MAINTENANCE TASK	FREQUENCY OF TASK
1	MONITOR OBSERVATION WELL TO CONFIRM THAT THE SUBSURFACE INFILTRATION SYSTEM HAS DRAINED DURING DRY SEASON. IF INSPECTION INDICATES THAT THE SYSTEM IS PARTIALLY OR COMPLETELY CLOGGED, RESTORE TO DESIGN CONDITIONS.	ANNUALLY, DURING DRY SEASON
2	REMOVE OBSTRUCTIONS, DEBRIS AND TRASH NEAR INLET AND DISPOSE OF PROPERLY.	MONTHLY DURING WET SEASON, OR AS NEEDED AFTER STORM EVENTS
3	CHECK OBSERVATION WELL 2 TO 3 DAYS AFTER STORMS TO CONFIRM DRAINAGE. THE SUBSURFACE INFILTRATION SYSTEM SHOULD COMPLETELY DEWATER WITHIN 3 DAYS (PREFERRED) OR WITHIN 5 DAYS TO AVOID MOSQUITO PRODUCTION.	MONTHLY DURING WET SEASON, OR AS NEEDED AFTER STORM EVENTS
4	CHECK FOR EROSION AT INFLOW OR OVERFLOW STRUCTURES. REPAIR AS NECESSARY.	MONTHLY, OR AS NEEDED AFTER STORM EVENTS
5	INSPECT SUBSURFACE INFILTRATION SYSTEM USING THE ATTACHED INSPECTION CHECKLIST.	MONTHLY, OR AFTER LARGE STORM EVENTS, AND AFTER REMOVAL OF ACCUMULATED DEBRIS OR MATERIAL

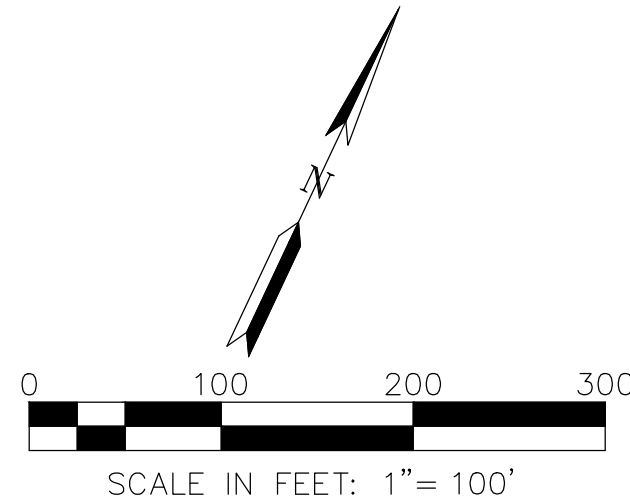

RJA
RUGGERI-JENSEN-AZAR
ENGINEERS • PLANNERS • SURVEYORS
8055 CAMINO ARROYO GILROY, CA 95020
PHONE: (408) 848-0300 FAX: (408) 848-0302

DeNova Homes, Inc.
1500 Willow Pass Court
Concord, CA 94520

SB330 DESIGN REVIEW & VESTING TENTATIVE MAP APPLICATION
PRELIMINARY STORMWATER CONTROL PLAN
MONTEREY-BUTTERFIELD
MORGAN HILL, CALIFORNIA

SCALE
AS SHOWN

DATE
JAN 3, 2024

DATE
3/27/2024

DATE
3/27/2024

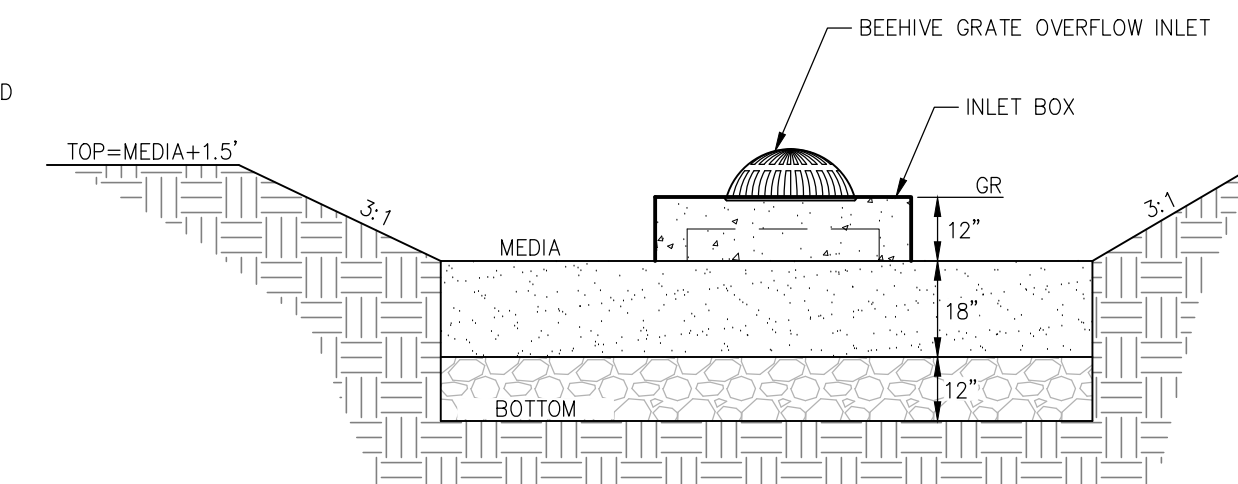

BASIN 2 OUTLET STRUCTURE
NO SCALE

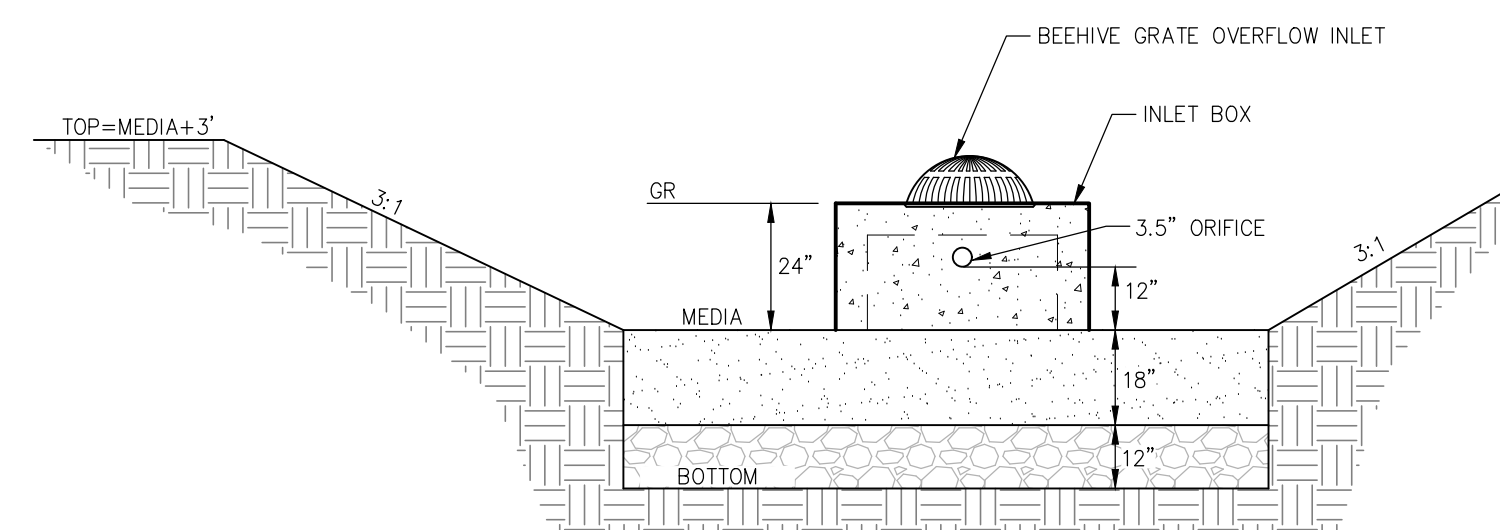


② BASIN 1 & 3 OUTLET STRUCTURE
NO SCALE

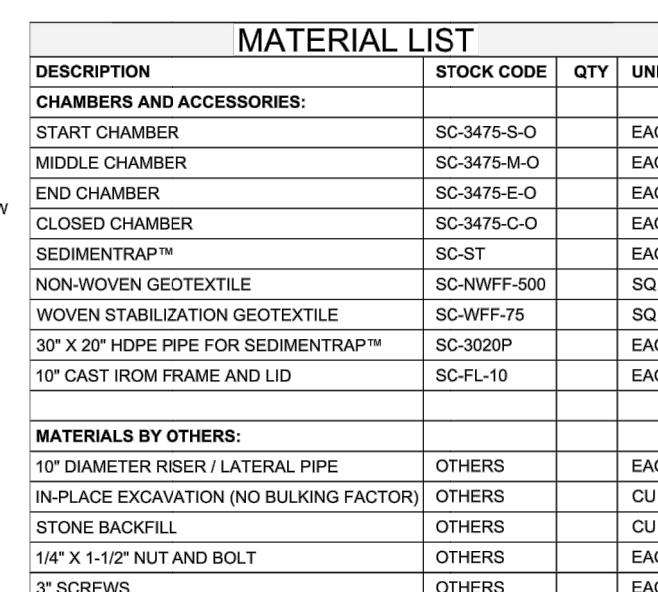

MATERIALS BY OTHERS:			
10" DIAMETER RISER / LATERAL PIPE	OTHERS		EAG
IN-PLACE EXCAVATION (NO BULKING FACTOR)	OTHERS		CU
STONE BACKFILL	OTHERS		CU
1/4" X 1-1/2" NUT AND BOLT	OTHERS		EAG
3" SCREWS	OTHERS		EAG

SITE SPECIFIC REQUIREMENTS			
STRUCTURE ID			
WATER QUALITY FLOW RATE (CFS OR L/s)		*	
PEAK FLOW RATE (CFS OR L/s)		*	
RETURN PERIOD OF PEAK FLOW (YRS)		*	
SCREEN APERTURE (2400 OR 4700)		*	
PIPE DATA:	I.E.	MATERIAL	DIAMETER
INLET PIPE 1	*	*	*
INLET PIPE 2	*	*	*
OUTLET PIPE	*	*	*
RIM ELEVATION			*
NOT-FLOTATION BALLAST		WIDTH	HEIGHT
NOTES/SPECIAL REQUIREMENTS:		*	*

* PER ENGINEER OF RECORD

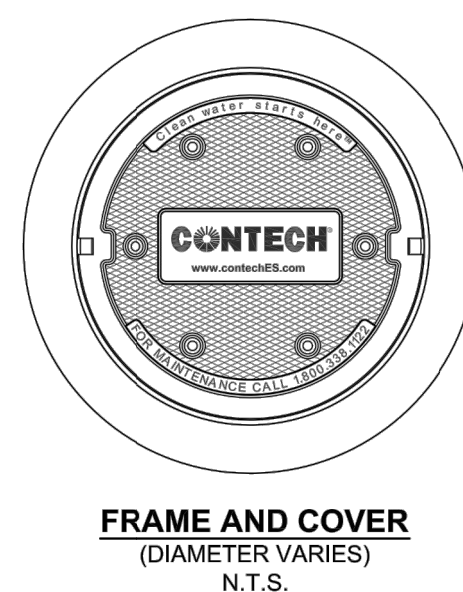

GENERAL NOTES

1. CONTECH TO PROVIDE ALL MATERIALS UNLESS NOTED OTHERWISE.
2. DIMENSIONS MARKED WITH (H) ARE REFERENCE DIMENSIONS. ACTUAL DIMENSIONS MAY VARY.
3. FOR FABRICATION DRAWINGS WITH DETAIL STRUCTURE DIMENSIONS AND WEIGHTS, PLEASE CONTACT YOUR CONTECH ENGINEERING SOLUTIONS LOCAL REPRESENTATIVE. www.contechsteel.com
4. WATER QUALITY STRUCTURE SHALL BE IN ACCORDANCE WITH ALL DESIGN DATA AND INFORMATION CONTAINED IN THIS DRAWING.
5. STRUCTURE SHALL MEET AASHTO HS20 AND COSTINGS SHALL MEET HS20 (AASHTO M 306) LOAD RATING, ASSUMING GROUNDWATER ELEVATION AT, OR BELOW, THE OUTLET PIPE INVERT ELEVATION. ENGINEER OF RECORD TO CONFIRM ACTUAL GROUNDWATER ELEVATION.
6. PVC HYDRAULIC SHEAR PLATE IS PLACED ON SHELF AT BOTTOM OF SCREEN CYLINDER. REMOVE AND REPLACE AS NECESSARY DURING MAINTENANCE CLEANING.

INSTALLATION NOTES

A. ANY SUB-BASE, BACKFILL DEPTH, AND/OR ANTI-FLOTATION PROVISIONS ARE SITE-SPECIFIC DESIGN CONSIDERATIONS AND SHALL BE SPECIFIED BY ENGINEER OF RECORD.

B. CONTRACTOR TO PROVIDE EQUIPMENT WITH SUFFICIENT LIFTING AND REACH CAPACITY TO LIFT AND SET THE CDS MANHOLE STRUCTURE (LIFTING CLUTCHES PROVIDED).


C. CONTRACTOR TO ADD JOINT SEALANT BETWEEN ALL STRUCTURE SECTIONS, AND ASSEMBLE STRUCTURE.

D. CONTRACTS TO PROVIDE, INSTALL, AND GROUT PIPES. MATCH PIPE INVERTS WITH ELEVATIONS SHOWN.


E. CONTRACTOR TO TAKE APPROPRIATE MEASURES TO ASSURE UNIT IS WATER TIGHT, HOLDING WATER TO FLOWLINE INVERT MINIMUM. IT IS SUGGESTED THAT ALL JOINTS BELOW PIPE INVERTS ARE GROUTED.

CONTECH®
ENGINEERED SOLUTIONS LLC
www.contechES.com
25 Centre Pointe Dr., Suite 400, West Chester, OH 45391
937.338.1122 513.645.7000 513.645.7993 FAX

CDS2020-5-C
 INLINE CDS
 STANDARD DETAIL

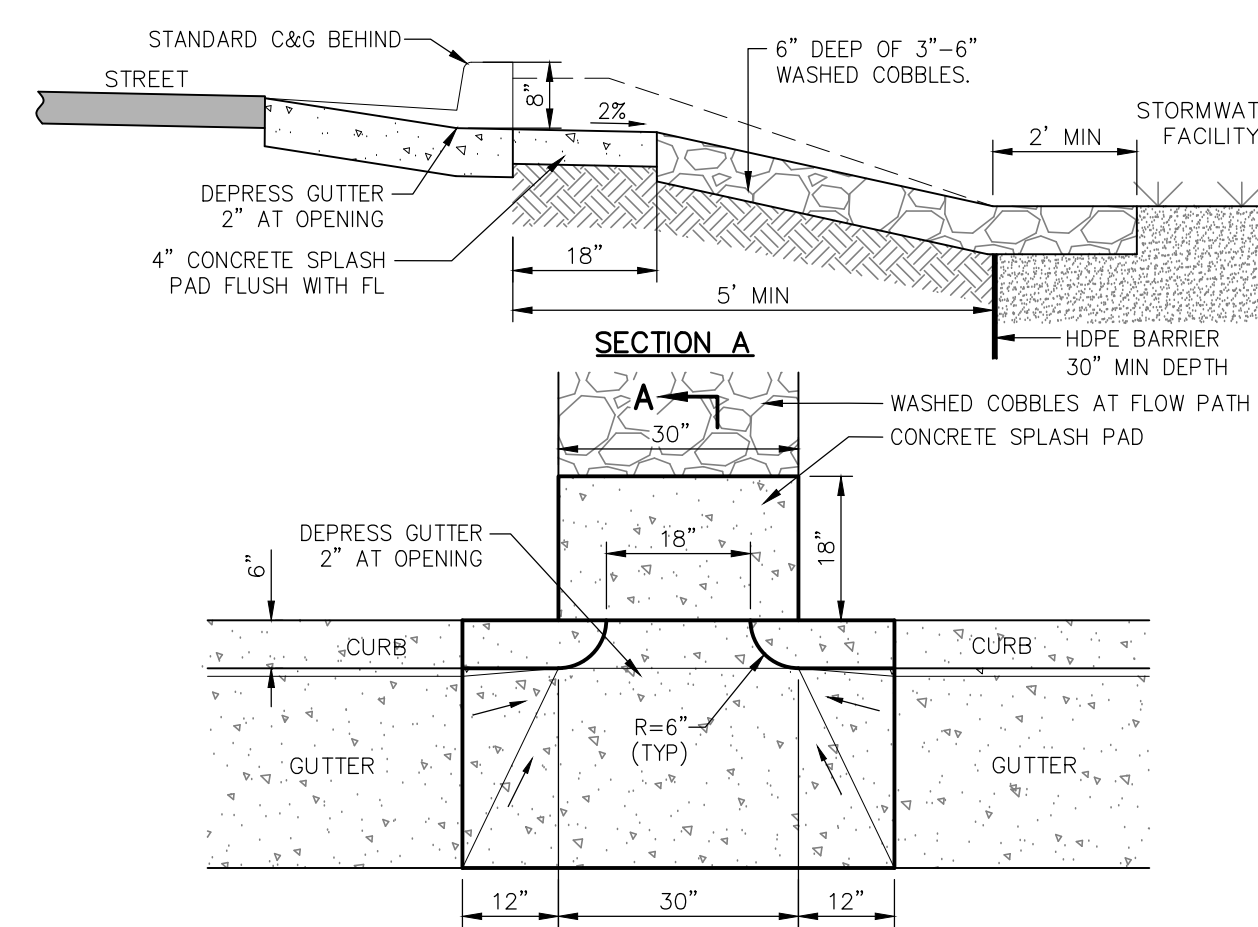

5 CURB CUT DETAIL

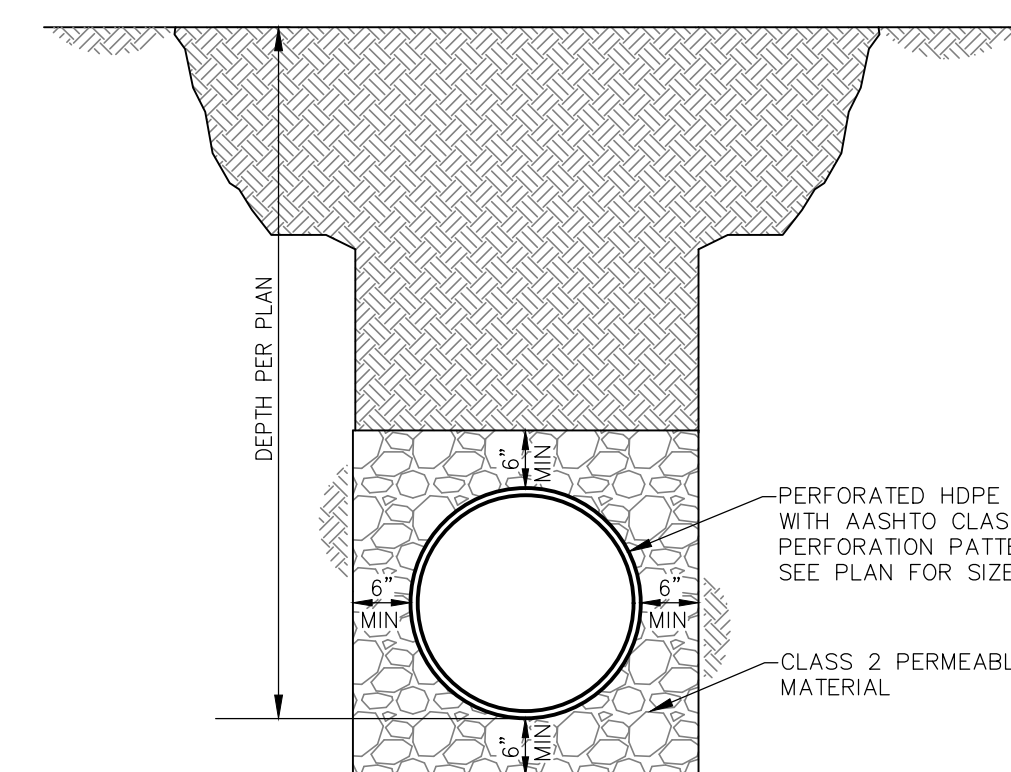

⑥ PERFORATED PIPE TRENCH