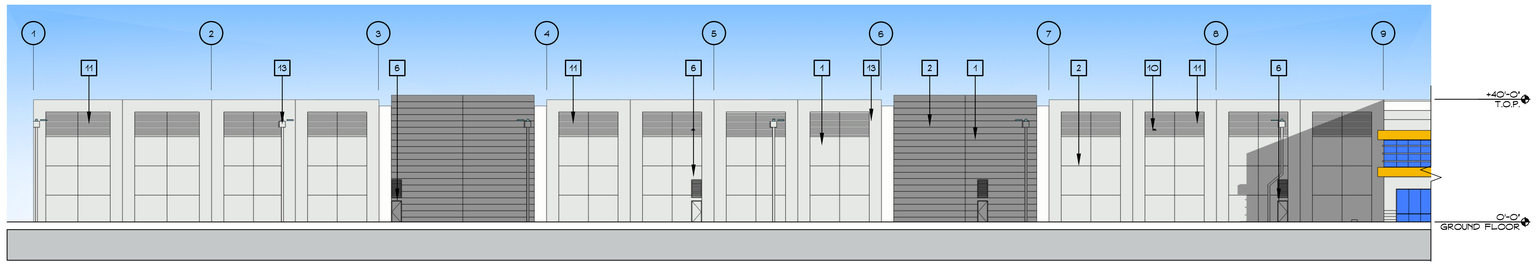

1 A4.0 PARTIAL SOUTH ELEVATION
SCALE = 1/20" = 1'-0"

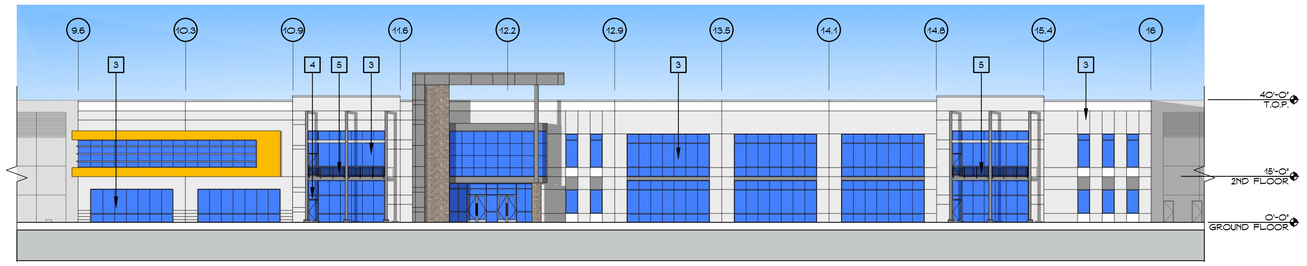

2 A4.0 PARTIAL SOUTH ELEVATION
SCALE = 1/20" = 1'-0"

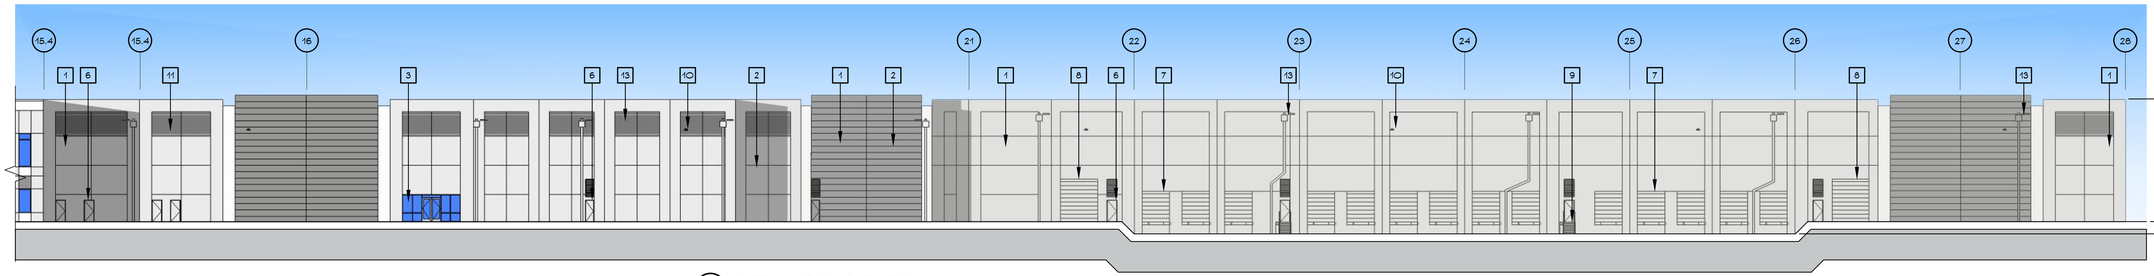

3 A4.0 PARTIAL SOUTH ELEVATION
SCALE = 1/20" = 1'-0"

4 A4.0 OVERAL SOUTH ELEVATION
SCALE = 1/64" = 1'-0"

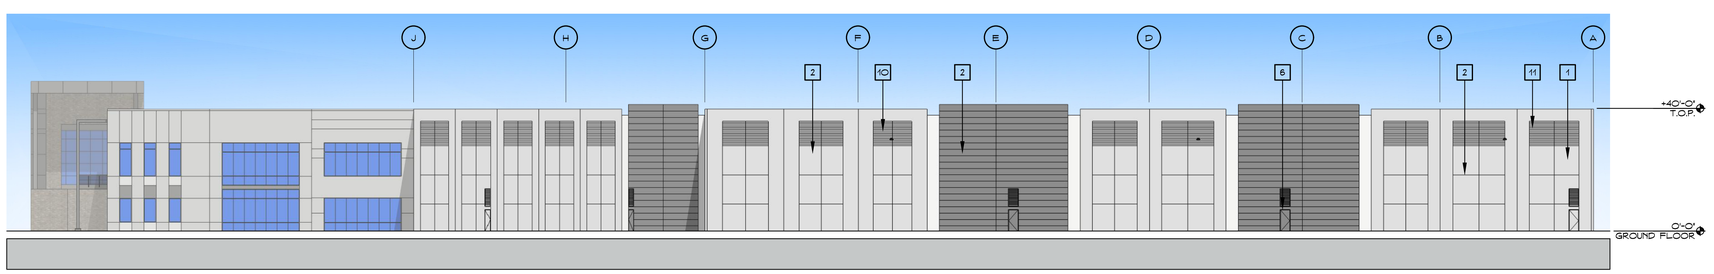

5 A4.0 EAST ELEVATION
SCALE = 1/20" = 1'-0"

LEGEND

1	PAINTED TILT-UP CONCRETE PANELS
2	REVEALS
3	BLUE TINTED GLASS IN CLEAR ANODIZED ALUMNUM FRAME STOREFRONT SYSTEM
4	MONUMENT SIGN
5	BALCONY
6	METAL MAN DOOR
7	9' X 10' ROLL-UP DOCK DOOR
8	14' X 12' ROLL-UP GRADE DOOR
9	METAL STAIR AT DOCK
10	WALL MOUNTED LIGHT FIXTURE
11	CONCRETE PANEL WITH FORMLINER
12	HORIZONTAL REVEALS
13	ROOF DRAIN AND SCUPPER

COLOR LEGEND

P1- PPG 1010-1 PEGASUS
P2- PPG1010-2 FOG
P3- PPG1010-5 DOWNPOUR

CLEAR ANODIZED ALUMINUM STOREFRONT W/ BLUE TINTED INSULATED GLASS

PANEL JOINT SEALANT TO MATCH ADJACENT SURFACE COLOR.

PERKINS, WILLIAMS & COTTERILL
ARCHITECTS
3320 DATA DRIVE, SUITE 200, RANCHO CORDOVA, CA 95670
916-851-1400 FAX 916-851-1408
pwarch@pwcarchitects.com

PROGRESS PLOT
NOT FOR CONSTRUCTION

A NEW BUILDING AT:
SHOE PLACE WAREHOUSE
755 JARVISE DR. MORGAN HILL
CA 95037

ISSUE TYPE:

REVISIONS:

DATE: 10-02-15
PROJECT NUMBER: 15450
DRAWING TITLE: ELEVATION
SHEET NUMBER: A4.0

INFORMATION AND DRAWINGS APPEARING HEREIN CONSTITUTE THE ORIGINAL WORK OF THE ARCHITECT AND MAY NOT BE DUPLICATED, USED, OR DISCLOSED WITHOUT THE WRITTEN CONSENT OF PERKINS, WILLIAMS & COTTERILL ARCHITECTS.

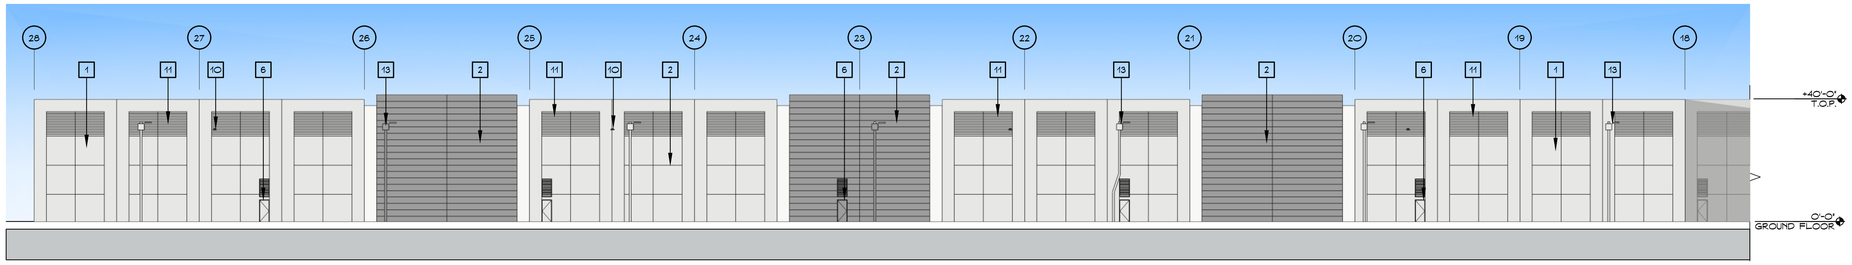

1 A4.1 PARTIAL NORTH ELEVATION
SCALE = 1/20" = 1'-0"

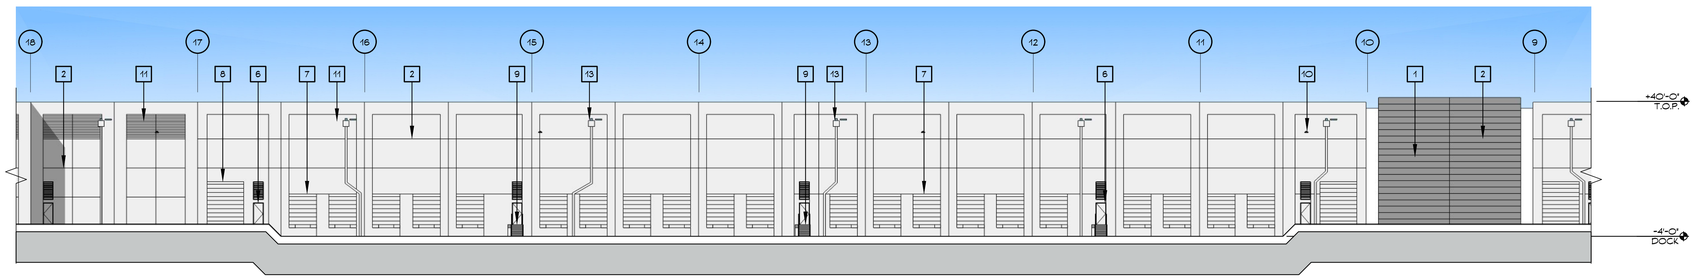

2 A4.1 PARTIAL NORTH ELEVATION
SCALE = 1/20" = 1'-0"

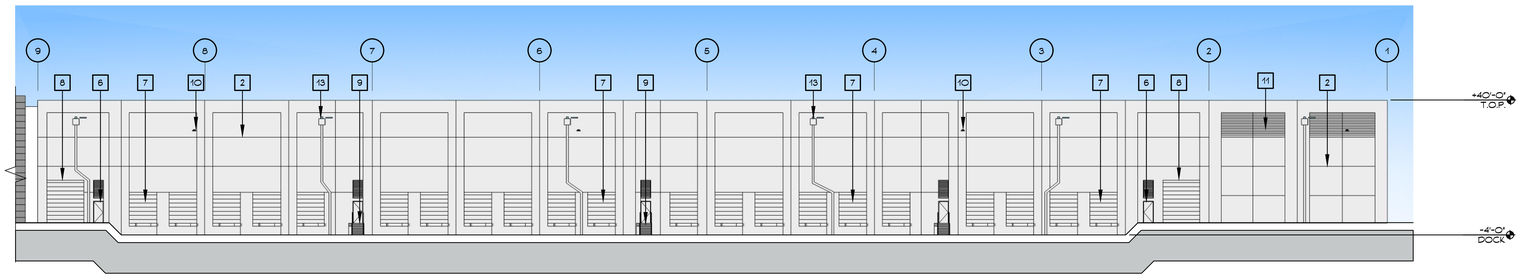

3 A4.1 PARTIAL NORTH ELEVATION
SCALE = 1/20" = 1'-0"

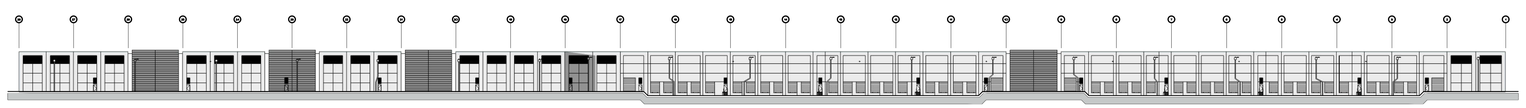

4 A4.1 OVERALL NORTH ELEVATION
SCALE = 1/64" = 1'-0"

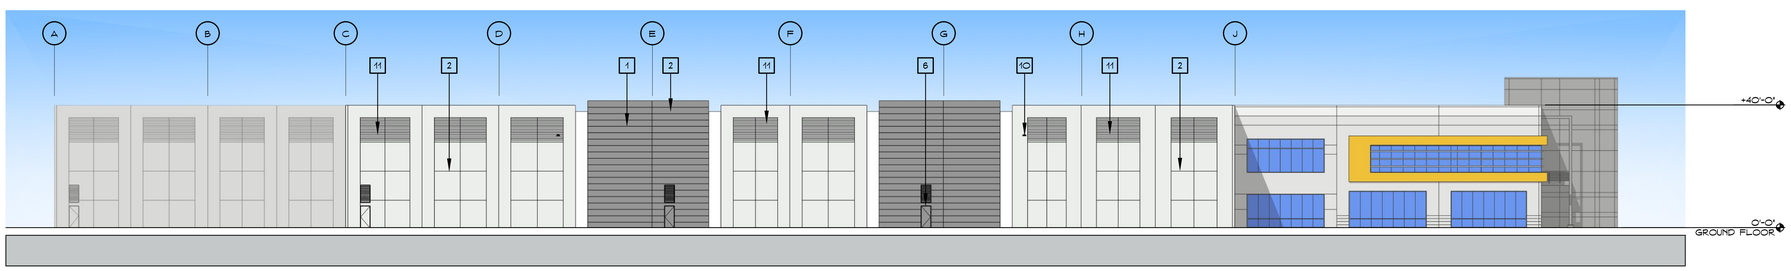

5 A4.1 WEST ELEVATION
SCALE = 1/20" = 1'-0"

LEGEND

1	PAINTED TILT-UP CONCRETE PANELS
2	REVEALS
3	BLUE TINTED GLASS IN CLEAR ANODIZED ALUMINUM FRAME STOREFRONT SYSTEM
4	MONUMENT SIGN
5	BALCONY
6	METAL MAN DOOR
7	9' X 10' ROLL-UP DOCK DOOR
8	14' X 12' ROLL-UP GRADE DOOR
9	METAL STAIR AT DOCK
10	WALL MOUNTED LIGHT FIXTURE
11	CONCRETE PANEL WITH FORMLINER
12	HORIZONTAL REVEALS
13	ROOF DRAIN AND SCUPPER

COLOR LEGEND

P1- PPG 1010-1 PEGASUS
P2- PPG1010-2 FOG
P3- PPG1010-5 DOWNPOUR

CLEAR ANODIZED ALUMINUM STOREFRONT W/ BLUE TINTED INSULATED GLASS

PANEL JOINT SEALANT TO MATCH ADJACENT SURFACE COLOR.

PERKINS, WILLIAMS & COTTERILL
A·R·C·H·I·T·E·C·T·S
3320 DATA DRIVE, SUITE 200, RANCHO CORDOVA, CA 95670
916-851-1400 FAX 916-851-1408
pwarch@pwcarchitects.com

PROGRESS PLOT
NOT FOR CONSTRUCTION

A NEW BUILDING AT:
SHOE PLACE WAREHOUSE
755 JARVISE DR. MORGAN HILL
CA 95037

ISSUE TYPE:

REVISIONS:

DATE: 10-02-15
PROJECT NUMBER: 15450
DRAWING TITLE: ELEVATION
SHEET NUMBER: A4.1

INFORMATION AND DRAWINGS APPEARING HEREIN CONSTITUTE THE ORIGINAL WORK OF THE ARCHITECT AND MAY NOT BE DUPLICATED, USED, OR DISCLOSED WITHOUT THE WRITTEN CONSENT OF PERKINS, WILLIAMS & COTTERILL ARCHITECTS.